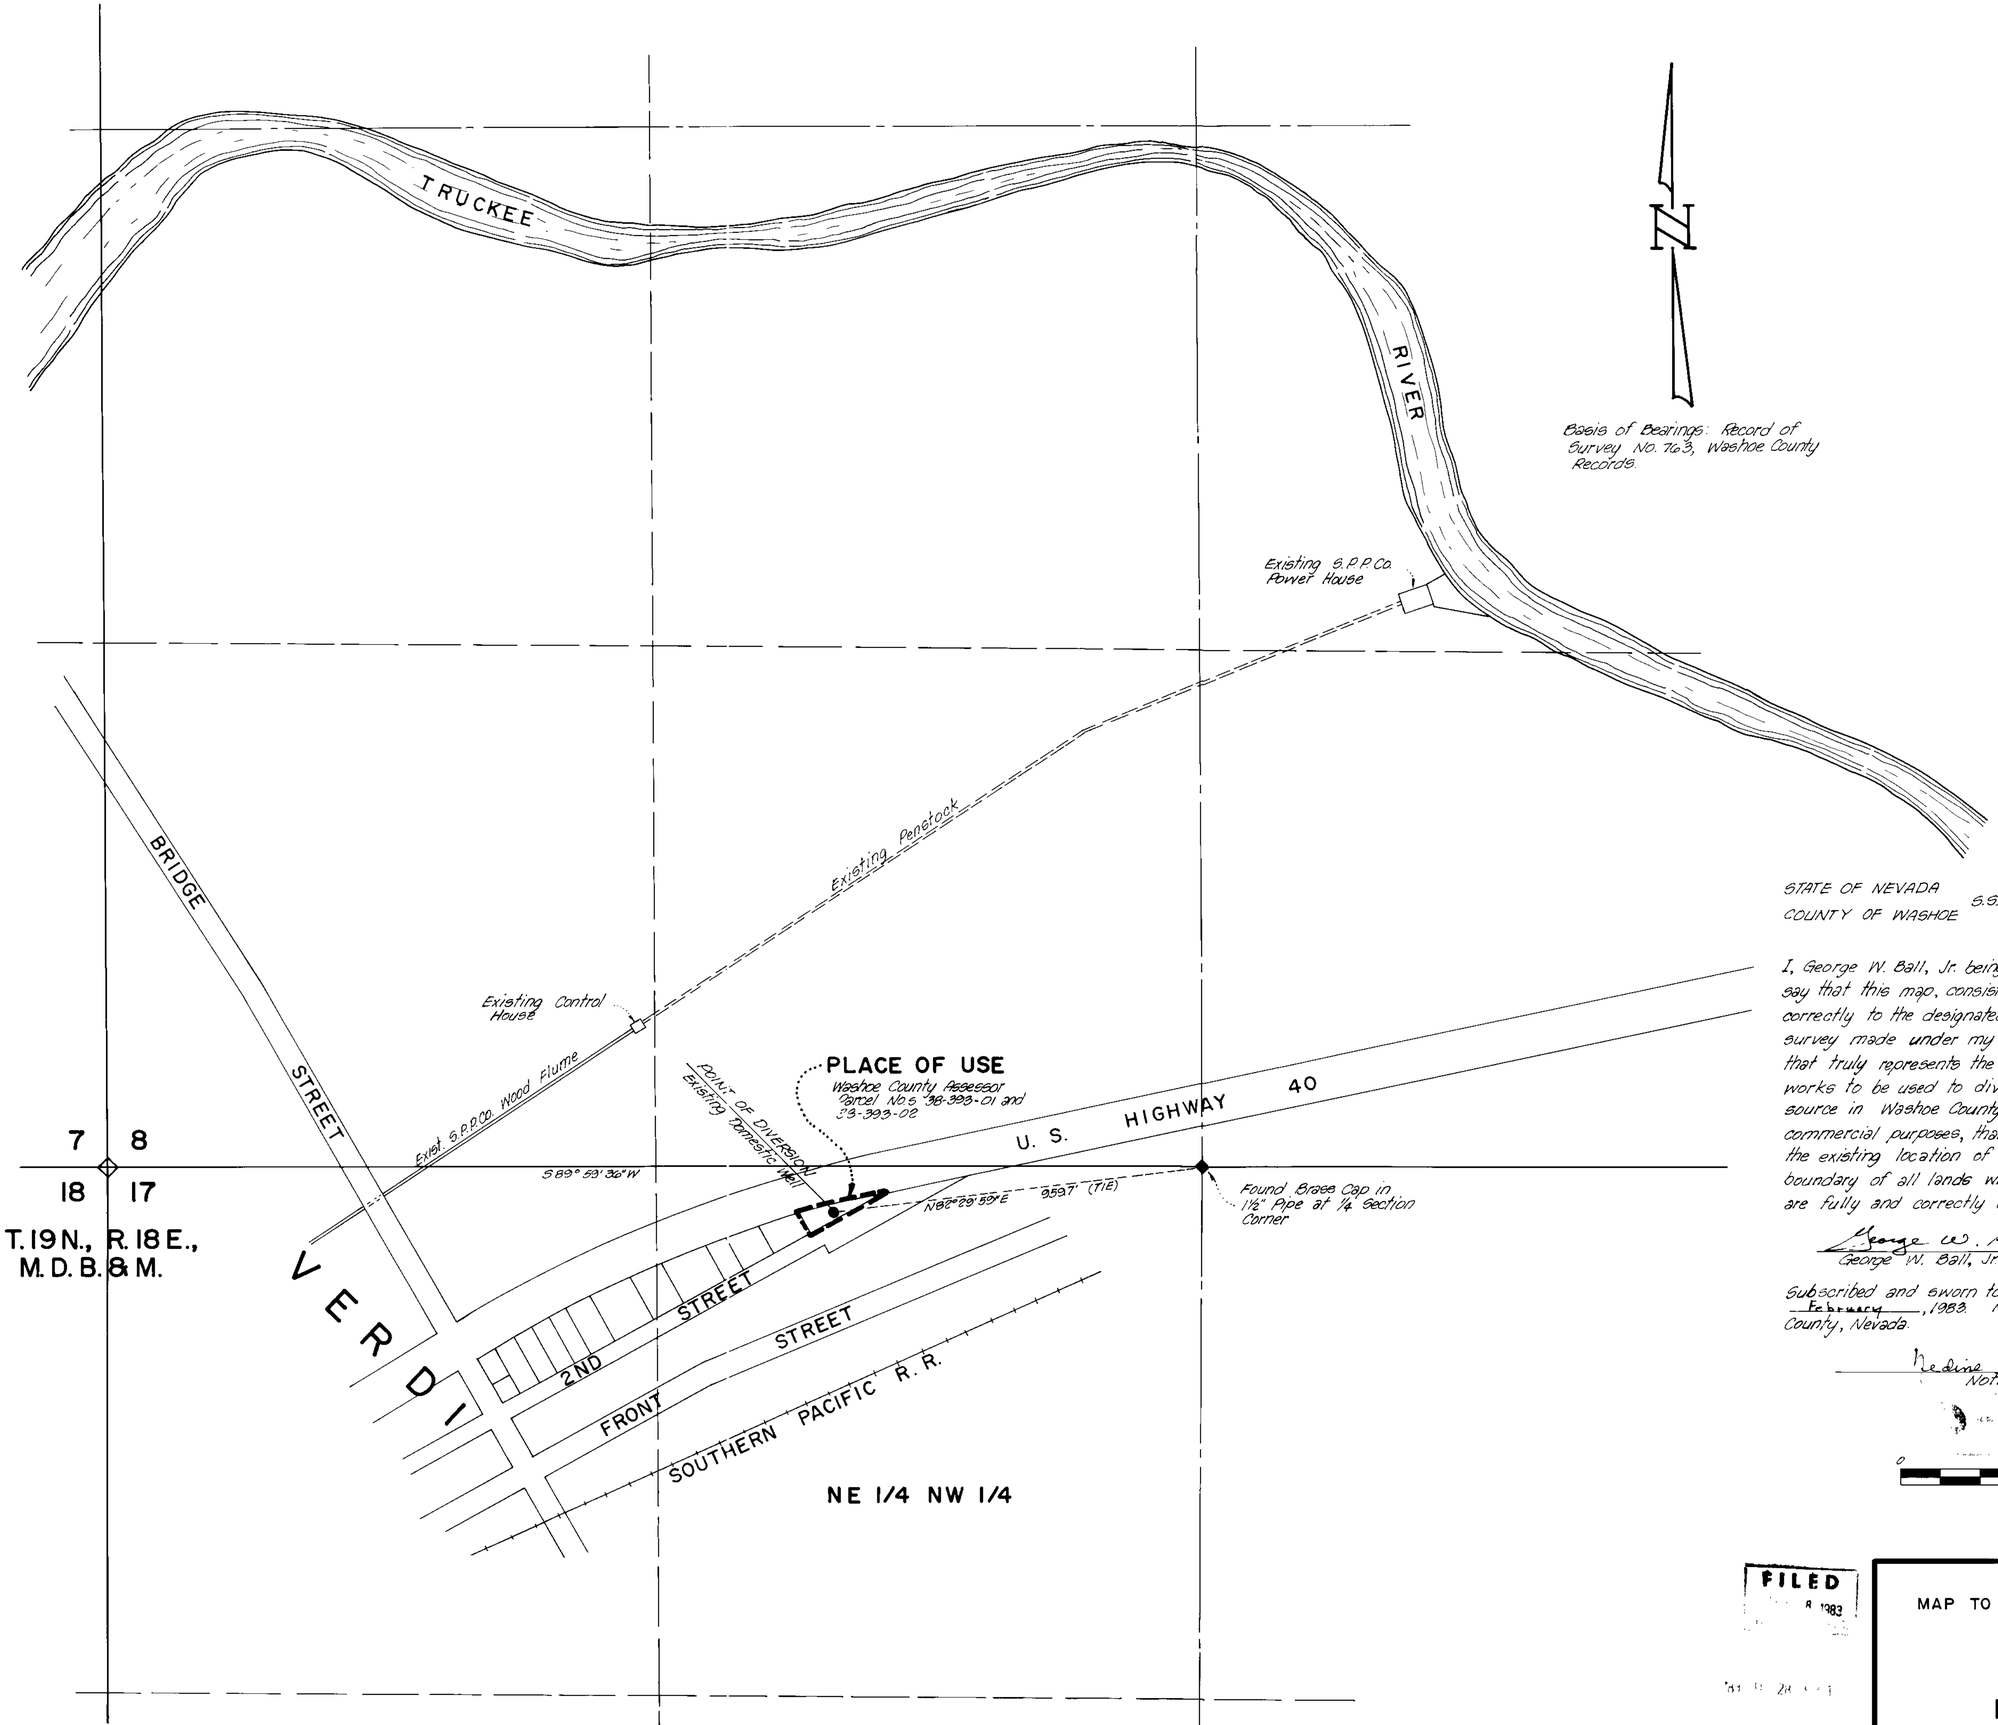

STATE OF NEVADA
COUNTY OF WASHOE S.S.

I, George W. Ball, Jr. being first duly sworn, depose and say that this map, consisting of one sheet has been drawn correctly to the designated scale from field notes of a survey made under my supervision on February 1, 1983, that truly represents the proposed location and extent of works to be used to divert water from an underground source in Washoe County, Nevada by Mark Franchi for commercial purposes, that the proposed point of diversion, the existing location of the diverting well, and the boundary of all lands wherein the waters are to be used are fully and correctly designated thereon.

George W. Ball, Jr.
George W. Ball, Jr., State Water Right Surveyor No. 409

Subscribed and sworn to before me this 11th day of February, 1983. Notary Public in and for Washoe County, Nevada.

Nedine Sullivan
Notary Public

0 500 1000
SCALE: 1" = 200'

FILED
R 1983

STATE

MAP TO ACCOMPANY APPLICATION TO APPROPRIATE WATER FOR COMMERCIAL USE BY

MARK FRANCHI

FROM UNDERGROUND SOURCES

SHEET 1 OF 1

46689