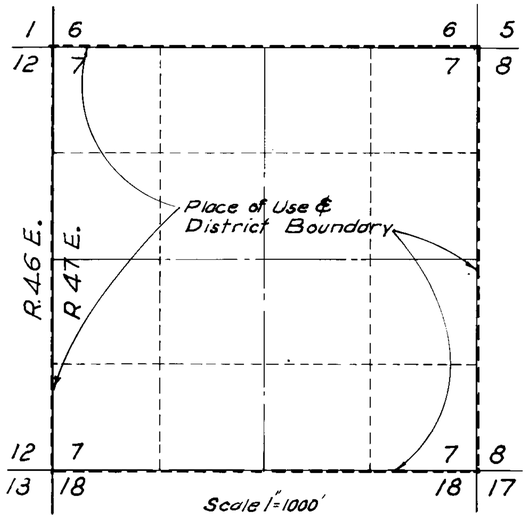

PLACE OF USE
SECTION 7, T. 12 S., R. 47 E., M. D. M.
TOWNSITE OF BEATTY, NEVADA AND SERVICE
AREA OF BEATTY WATER & SANITATION DISTRICT

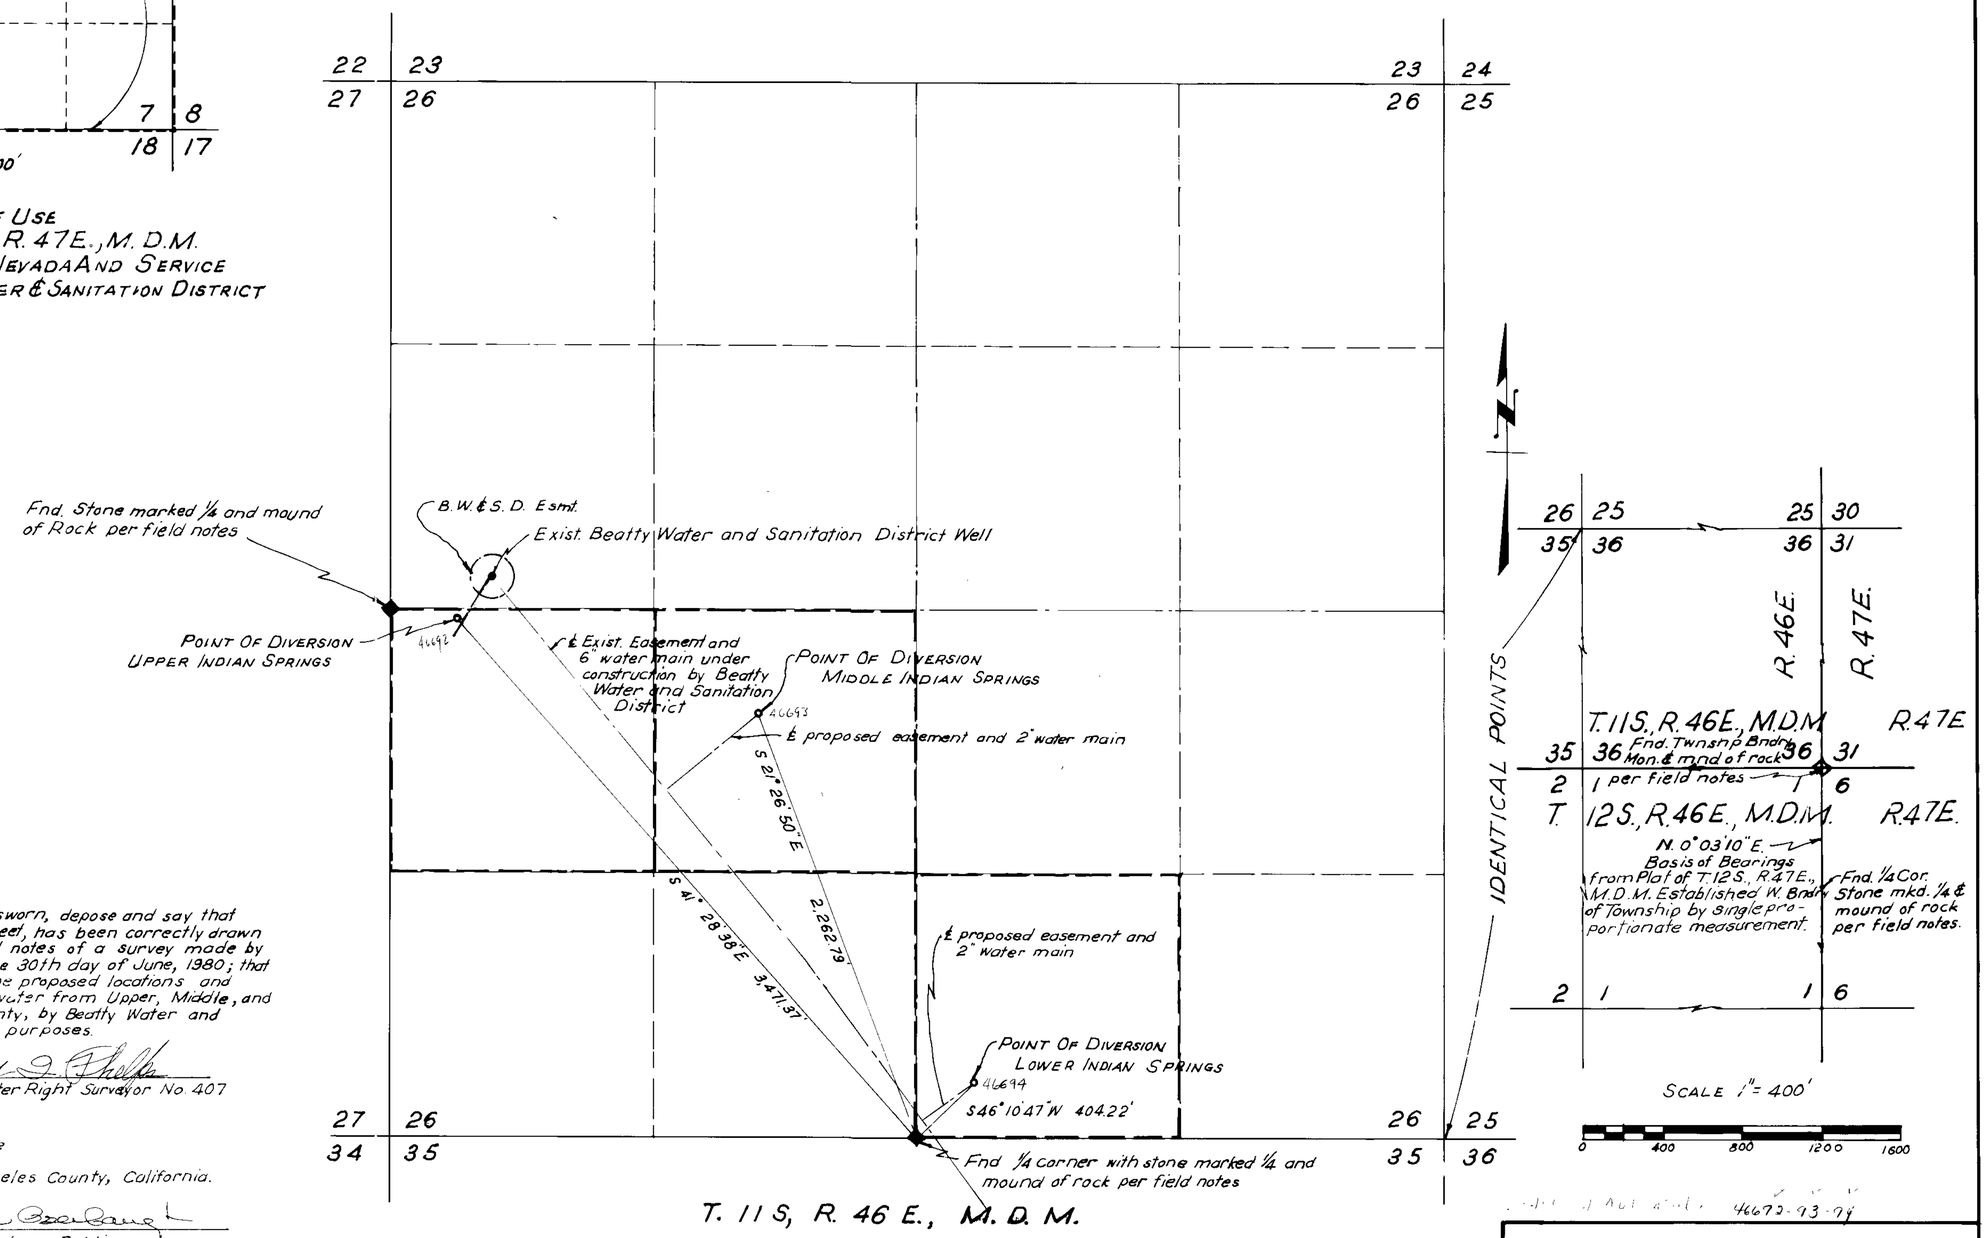

STATE OF CALIFORNIA
COUNTY OF LOS ANGELES } SS.

I, Tracy I. Phelps, being first duly sworn, depose and say that that this map, consisting of one sheet, has been correctly drawn to the designated scale from field notes of a survey made by me, between the 28th day, and the 30th day of June, 1980; that it truly and correctly represents the proposed locations and extent of the works used to divert water from Upper, Middle, and Lower Indian Springs, in Nye County, by Beatty Water and Sanitation District for Municipal purposes.

Tracy I. Phelps
State Water Right Surveyor No. 407

Subscribed and sworn to before me
this 3rd day of April, 1981.
Notary Public in and for Los Angeles County, California.

Ann Bonbaugh
Notary Public

BASIS OF BEARINGS.
The bearing N.0°03'10"E. for the Wly. line of the NW ¼ of Sec 6, T. 12 S., R. 47 E., M. D. M. is the basis of all bearings shown on this map. Established West Boundary of T. 12 S., R. 47 E., M. D. M. by single proportionate measurement from the South (1971)

FILED
STATE ENGINEER

4692-93-94

MAP
TO ACCOMPANY APPLICATIONS TO
APPROPRIATE WATER FOR
MUNICIPAL PURPOSES
BY BEATTY WATER AND SANITATION DISTRICT
FROM UPPER, MIDDLE, AND LOWER
INDIAN SPRINGS

46694 46693 46692