MONSEN ENG. 100 10-81 MC 29664

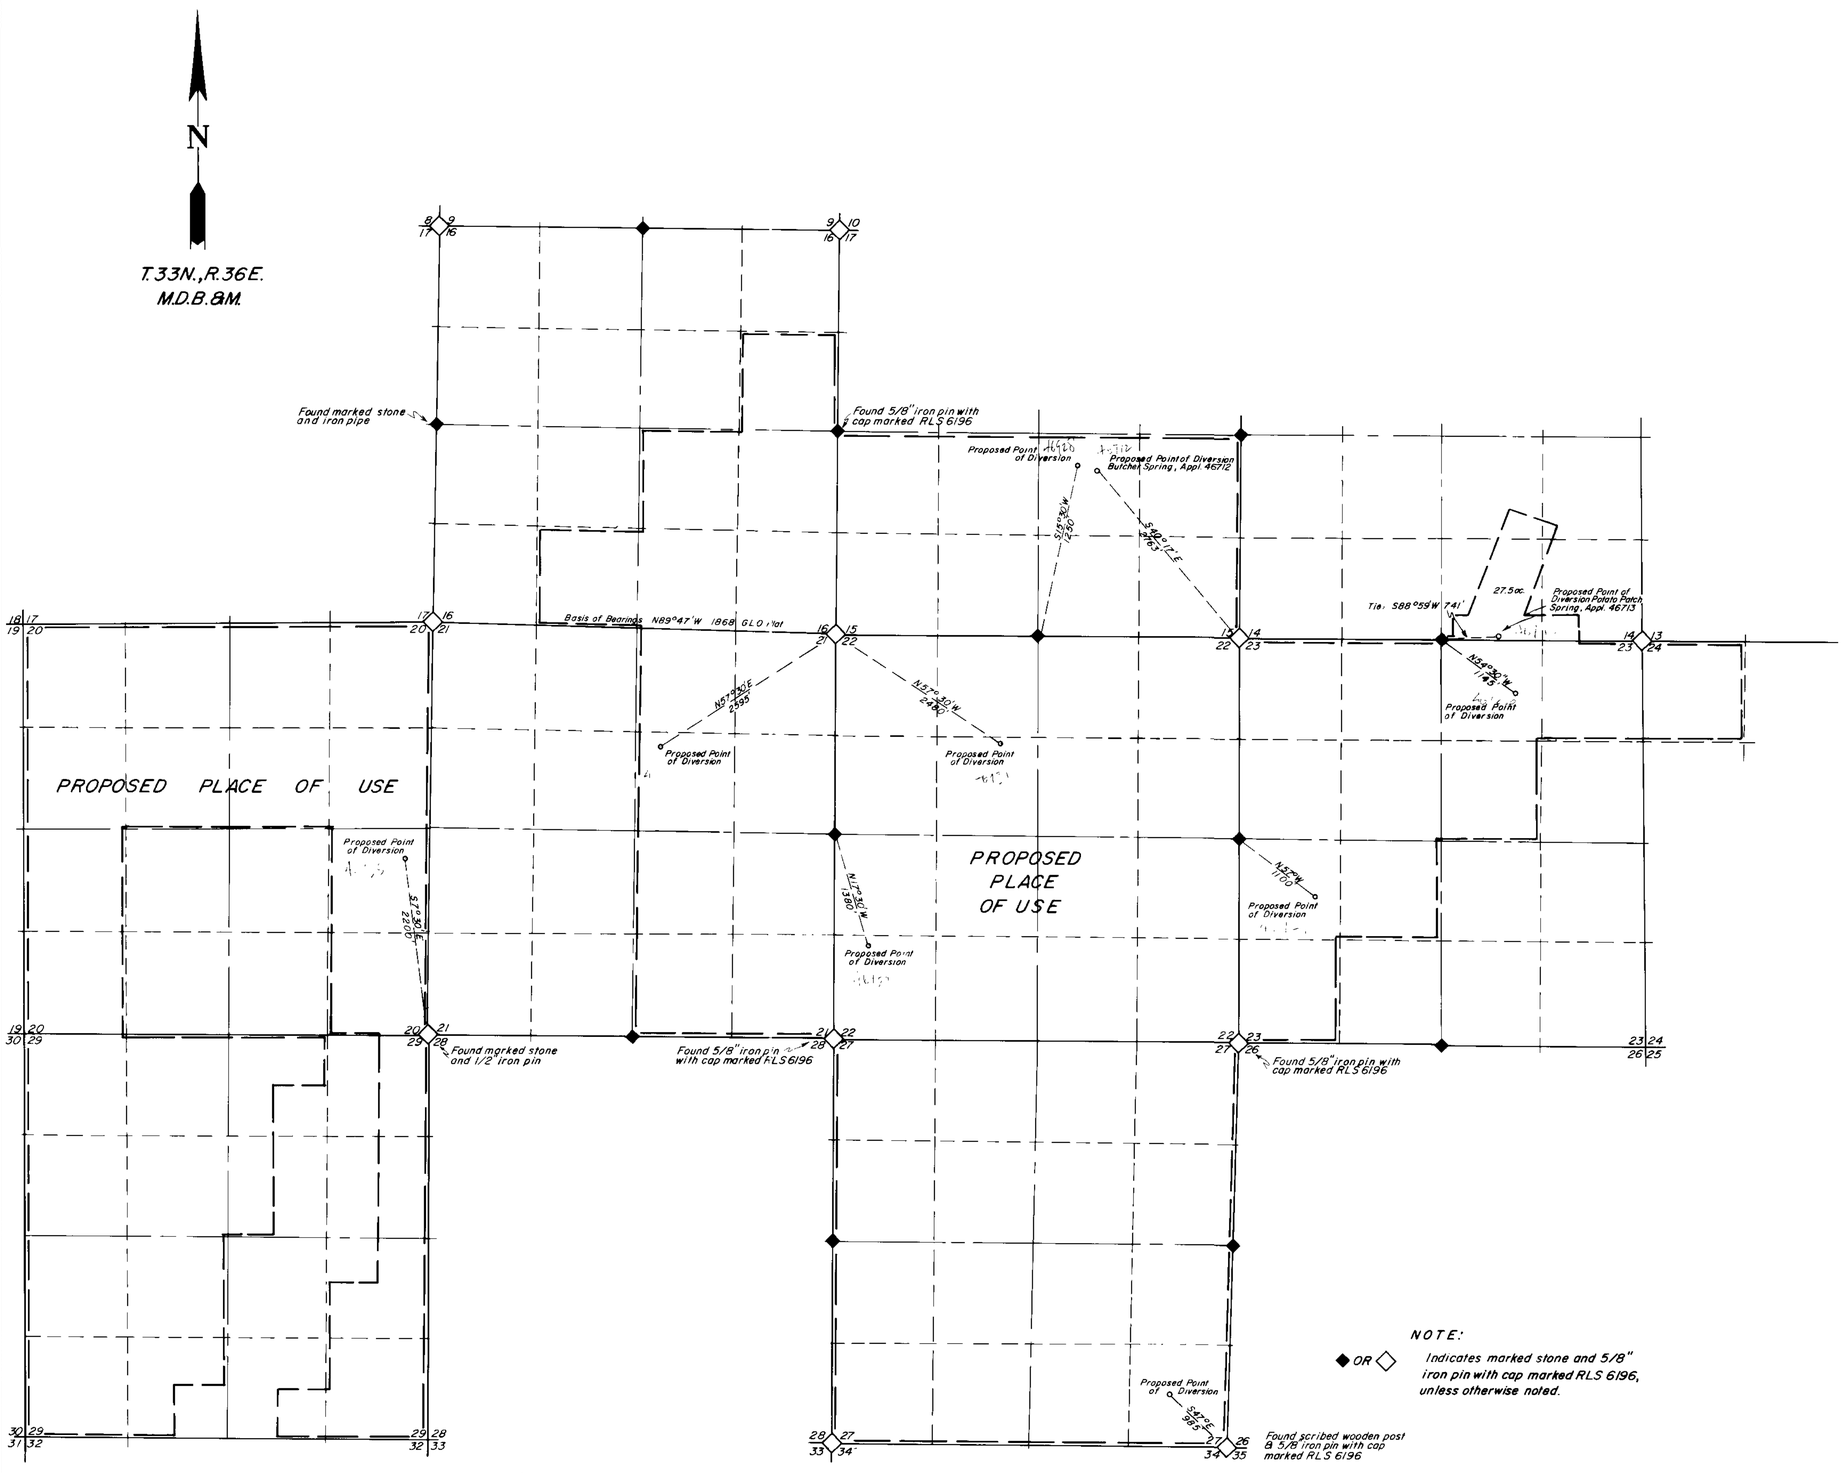

NOTE:

◆ OR ◇ Indicates marked stone and 5/8" iron pin with cap marked RLS 6196, unless otherwise noted.

State of Nevada
County of Humboldt } S.S.

I, John H. Milton III, being first duly sworn, depose and say that this map, consisting of one sheets, has been correctly drawn from field notes of a survey made by me March, 1983, that it truly and correctly represents the location and extent of the works used to divert water from Underground & Butcher & Potato Patch Spring in Pershing County by Robert E. Meyer for Mining, Milling and Domestic purposes, that the proposed point of diversion, the approximate location and size of the diverting channel, all reservoirs or basins, the locations and names of all other works which will cross or connect with the proposed works, and the boundary of all lands, showing by 40-acre subdivisions the areas proposed to be irrigated, are fully and correctly designated thereon.

John H. Milton III
State Water Right Surveyor No. 573
5-5-83

Subscribed and sworn to before me this 5th day of May 1983

Dolores Crawford
Notary Public

Scale 1" = 1000'

1000' 0 1000 2000 3000 4000

A6712,3 [illegible]

FILED
MAY 18 1983
STATE ENGINEER'S OFFICE

Map To Accompany
Application To Appropriate Water
By Robert E. Meyer
From Butcher & Potato Patch Spring
and Underground
For Mining, Milling & Domestic

Pershing County Nevada

Desert Mountain Surveying Company
146 West Second Street
Winnemucca, Nevada 89445

46931 46930 46929 46928 46927 46926 46925 46713 46712