MONSEN ENG. 100 10-81 MC 2986

N

T.28N., R.47E.
M.D.B.&M.

BASIS OF BEARINGS
MAGNETIC
DECLINATION
18°

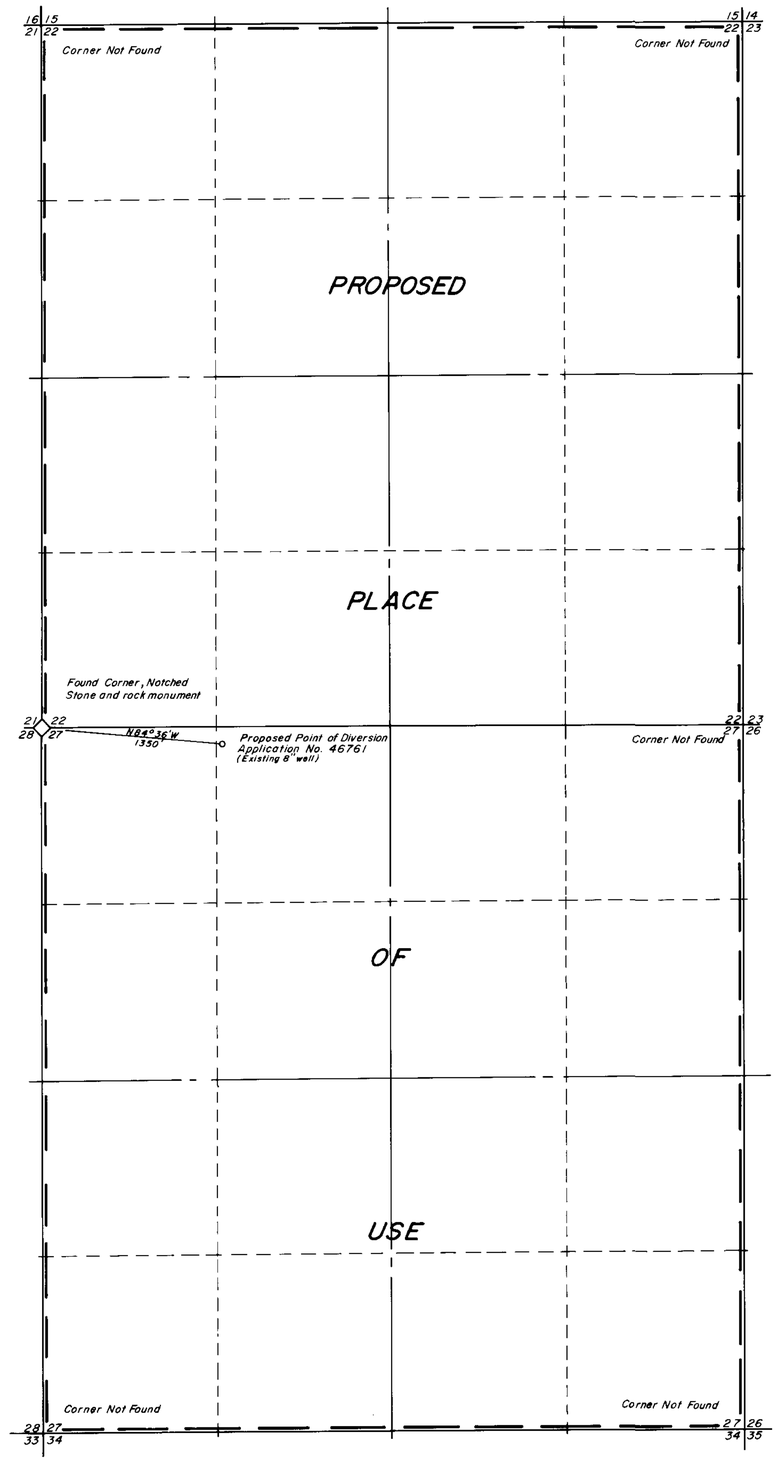

State of Nevada
County of Humboldt } S.S.

I, John H. Milton III, being first duly sworn, depose and say that this map, consisting of one sheets, has been correctly drawn from field notes of a survey made by me during March, 1983, that it truly and correctly represents the location and extent of the works used to divert water from underground in Lander County by James Akers for Mining, Milling and Domestic purposes, that the proposed point of diversion, the approximate location and size of the diverting channel, all reservoirs or basins, the locations and names of all other works which will cross or connect with the proposed works, and the boundary of all lands, showing by 40-acre subdivisions the areas proposed to be irrigated, are fully and correctly designated thereon.

John H. Milton III
State Water Right Surveyor No. 573
3-24-83

Subscribed and sworn to before me this 24th day of March 19 83

Dalores Crawford
Notary Public

Scale 1" = 600'

600 0 600 1200 1800 2400

FILED
MAR 30 1983
STATE ENGINEER'S OFFICE

Map To Accompany
Application To Appropiate
Water From Underground
By James Akers
For Mining & Milling and Domestic
Lander County Nevada

Desert Mountain Surveying Company
146 West Second Street
Winnemucca, Nevada 89445

46761