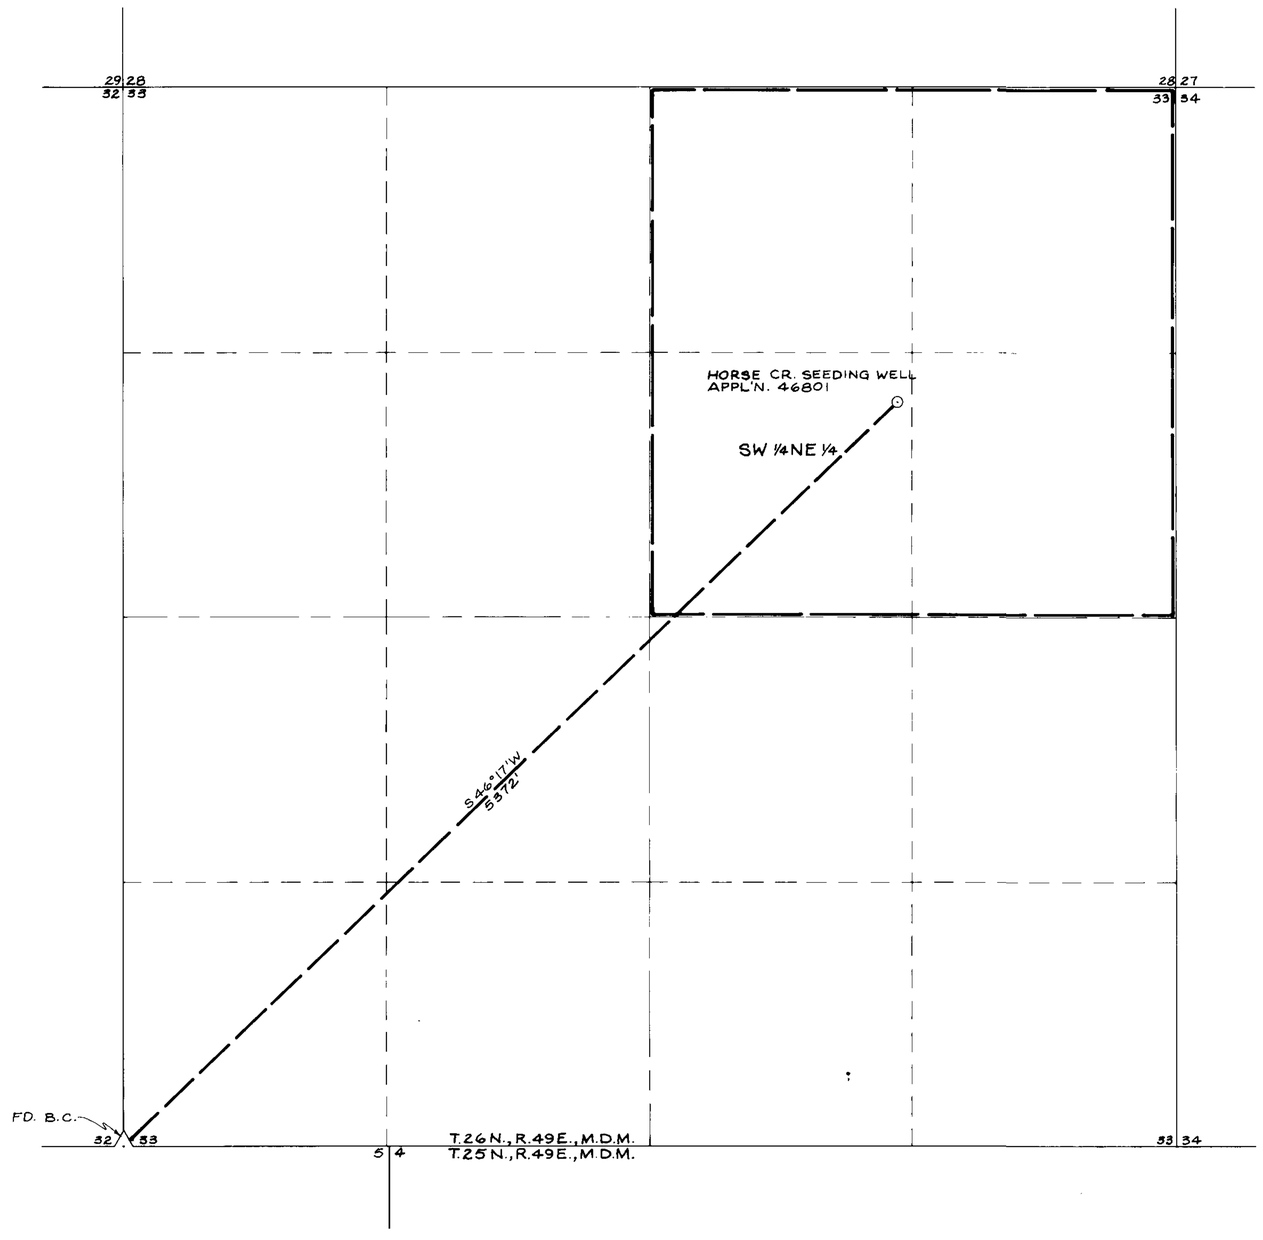

N

T.26N., R.49E.
M.D.M.

STATE OF NEVADA }
COUNTY OF ELKO } ss.

I, William A. Nisbet, being first duly sworn, depose and say that this map, consisting of one sheet, has been correctly drawn to the designated scale from field notes of a survey, made under my supervision and direction, on the 7 day of July, 1983; that it truly and correctly represents the proposed location and extent of the works used to divert water from an UNDERGROUND SOURCE in EUREKA COUNTY by NORTHERN CALIFORNIA FINANCIAL SERVICE CORP. for STOCKWATER & DOMESTIC PURPOSES. That the proposed points of diversion, the approximate location and size of the diverting channel, all reservoirs or basins, the location and names of all other works which will cross or connect with the proposed works, and the boundary of all lands, showing by 40-acre subdivisions the areas proposed to be irrigated, are fully and correctly designated thereon.

William A. Nisbet
STATE WATER RIGHT SURVEYOR NO. 448

7/8/83

Subscribed and sworn to before me this 8th day of July, 1983.
Notary Public in and for Elko County, Nevada.

Leora Bernadot

LEORA BERNADOT
Notary Public State of Nevada
Elko County, Nevada
My appointment expires May 2, 1986

BASIS OF BEARINGS: Magnetic North Declination of 17°E.

FILED
JUL 8 1983
STATE ENGINEER'S OFFICE

RECEIVED
JUL 08 1983
STATE ENGINEER'S OFFICE
ELKO OFFICE

0 400' 800' 1200' 1600' 2000'
SCALE: 1" = 400'

46801

DATE No. 11818 ISSUED 4-6-87

NO	BY	DATE	DESCRIPTION	CHK'D	APP'D
			REVISIONS		

DRAWN BY P.N. | APPROVED BY WAN
JOB NO 2236-001 | DATE 7/83

MAP
TO ACCOMPANY APPLICATION TO
APPROPRIATE WATER
FOR STOCKWATER & DOMESTIC
BY **NORTHERN CALIFORNIA**
FROM **FINANCIAL SERVICE CORP.**
HORSE CR. SEEDING WELL

CHILTON ENGINEERING
42 COURT STREET ELKO, NEVADA

W83017

46801