HARDSCRABBLE
LAYTON SPRINGS 1,2&3

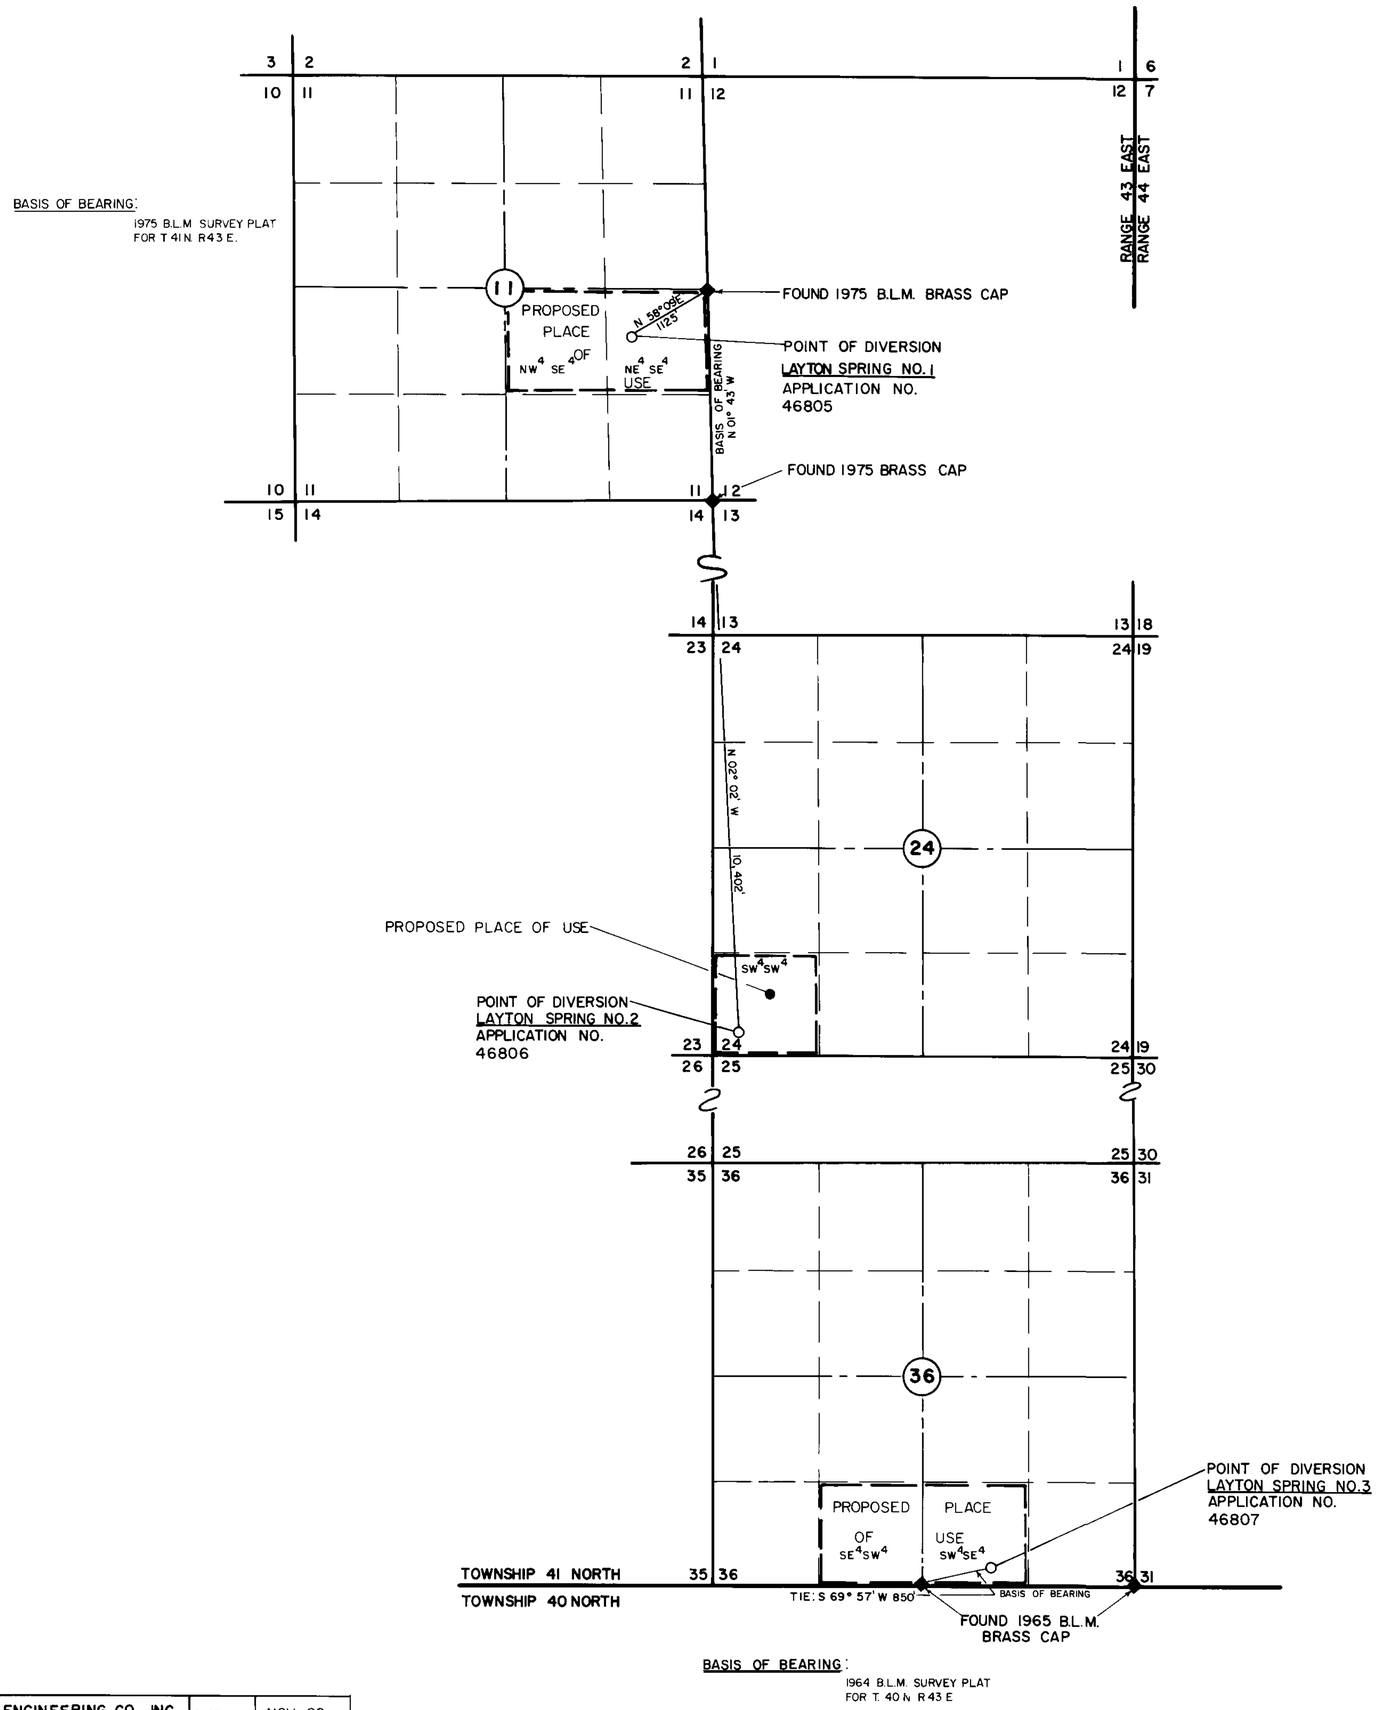


STATE OF NEVADA } s.s.
DOUGLAS COUNTY

I, B. J. VASEY, being first duly sworn, depose and say that this map, consisting of one sheet, has been correctly drawn to the designated scale from field notes of a survey made under my supervision and direction on the 11 th day of NOV., 1982, that it truly and correctly represents the proposed location and extent of the works used to divert water from SPRINGS in HUMBOLDT COUNTY by NEVADA FIRST CORPORATION for STOCKWATERING purposes. Under application no.'s 46805, 46806 & 46807. That the proposed point of diversion, the place and manner of use, and the location and names of all other works or streams which are crossed by or connected with said works, are fully and correctly designated hereon.

B J Vasey
State Water Right Surveyor No. 306

Subscribed and Sworn to before me this 31 day of MARCH 1983
Notary public in and for Douglas County, Nevada.

Gloria K. Lash

46805 CERTIFIED 11971 1/22/88

SCALE 1" = 1000'
1000 0 1000 2000 3000

FILED
STATE ENGINEER'S OFFICE

MAP
TO ACCOMPANY APPLICATION
TO APPROPRIATE WATER
FOR
STOCKWATERING PURPOSES
UNDER APPLICATION NO.'S 46805, 46806 AND 46807
BY
NEVADA FIRST CORPORATION
FROM LAYTON SPRINGS NO.S 1,2&3
IN HUMBOLDT COUNTY, NEVADA

VASEY ENGINEERING CO., INC.
1637 ESMERALDA PL.
P.O. Box 1164 Minden, Nevada 89423
(702) 782-2382 (702) 882-5417

| | |
|---|---|
| DATE: | NOV. 82 |
| JOB NO. | M- 479 |
| DRAWN BY: | MB |

46807 46806 46805