MONSEN ENG. 100 10-81 MC 29664

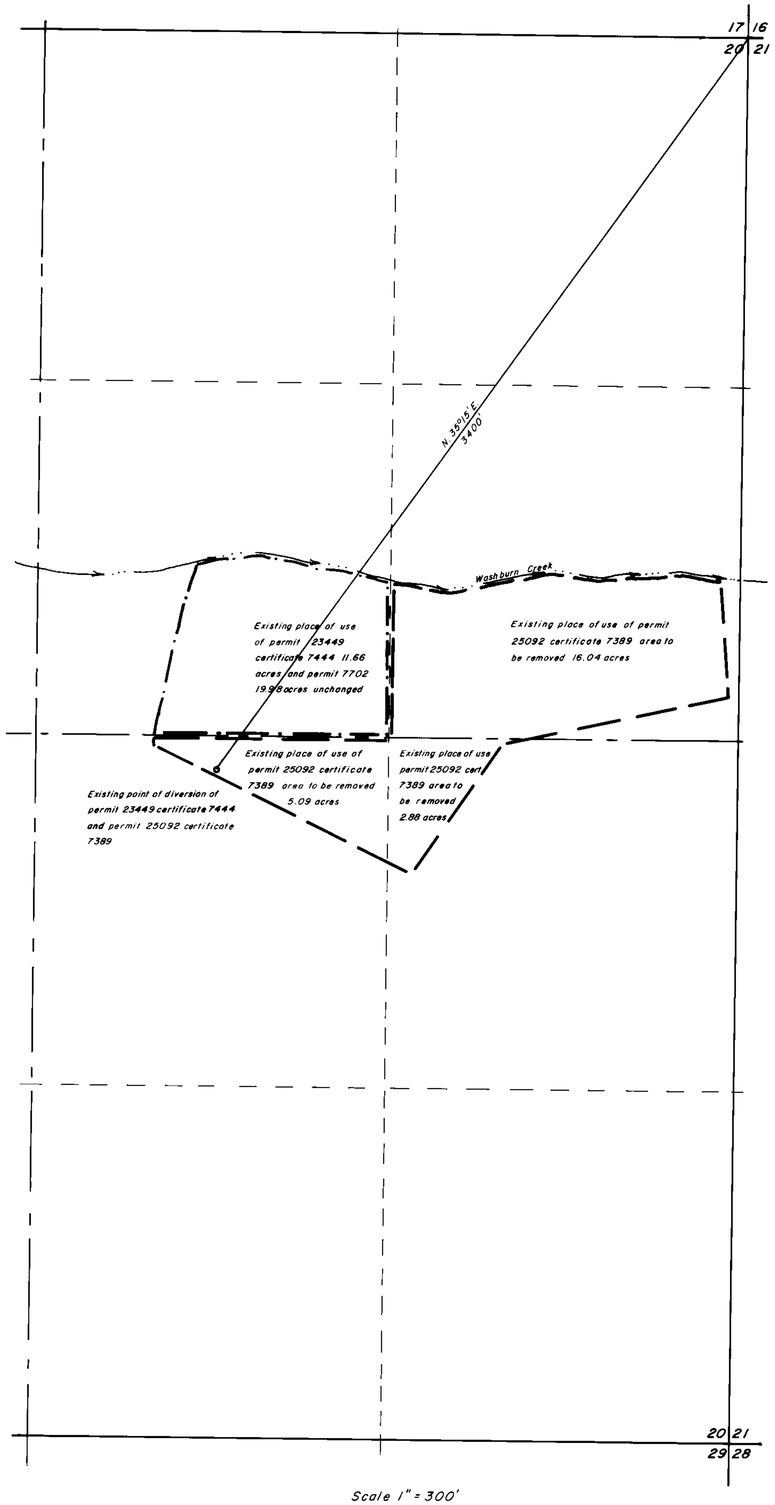


Scale 1" = 300'

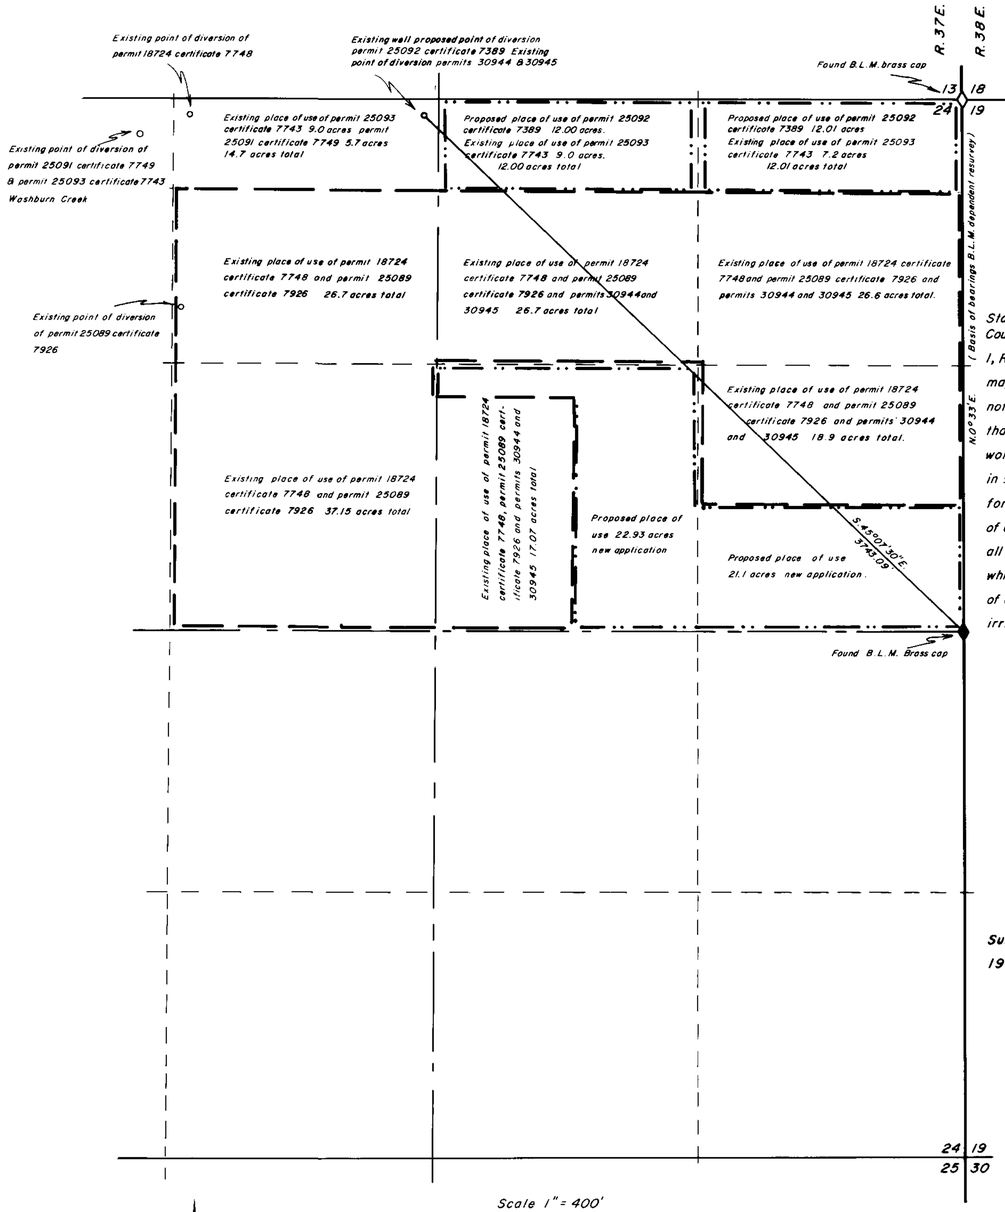


Scale 1" = 400'

T.47N., R.37E.
M.D.B. & M.

State of Nevada
County of Humboldt } S.S.

I, Robert N. Caldwell, being first duly sworn, depose and say that this map, consisting of 1 sheets, has been correctly drawn from field notes of a survey made by me on the 24th day of March 1983, that it truly and correctly represents the location and extent of the works used to divert water from underground in Humboldt County by Mentaberry Brothers for Irrigation purposes, that the proposed point of diversion, the approximate location and size of the diverting channel, all reservoirs or basins, the locations and names of all other works which will cross or connect with the proposed works, and the boundary of all lands, showing by 40-acre subdivisions the areas proposed to be irrigated, are fully and correctly designated thereon.

Robert N. Caldwell
State Water Right Surveyor No. 468
3-29-83

Subscribed and sworn to before me this 29 day of March 1983

Dolores Crawford
Notary Public

FILED
APR 15 1983
STATE ENGINEER'S OFFICE

Scale 1" = 400'

400' 0' 400' 800' 1200' 1600'

300' 0' 300' 600' 900' 1200'

Scale 1" = 300'

MAP

To accompany application to appropriate water and to change the point of diversion and place of use of permit 25092 certificate 7389 for irrigation from underground By Mentaberry Brothers in Humboldt Co.

Desert Mountain Surveying Company
146 West Second Street
Winnemucca, Nevada 89445

46821 46820