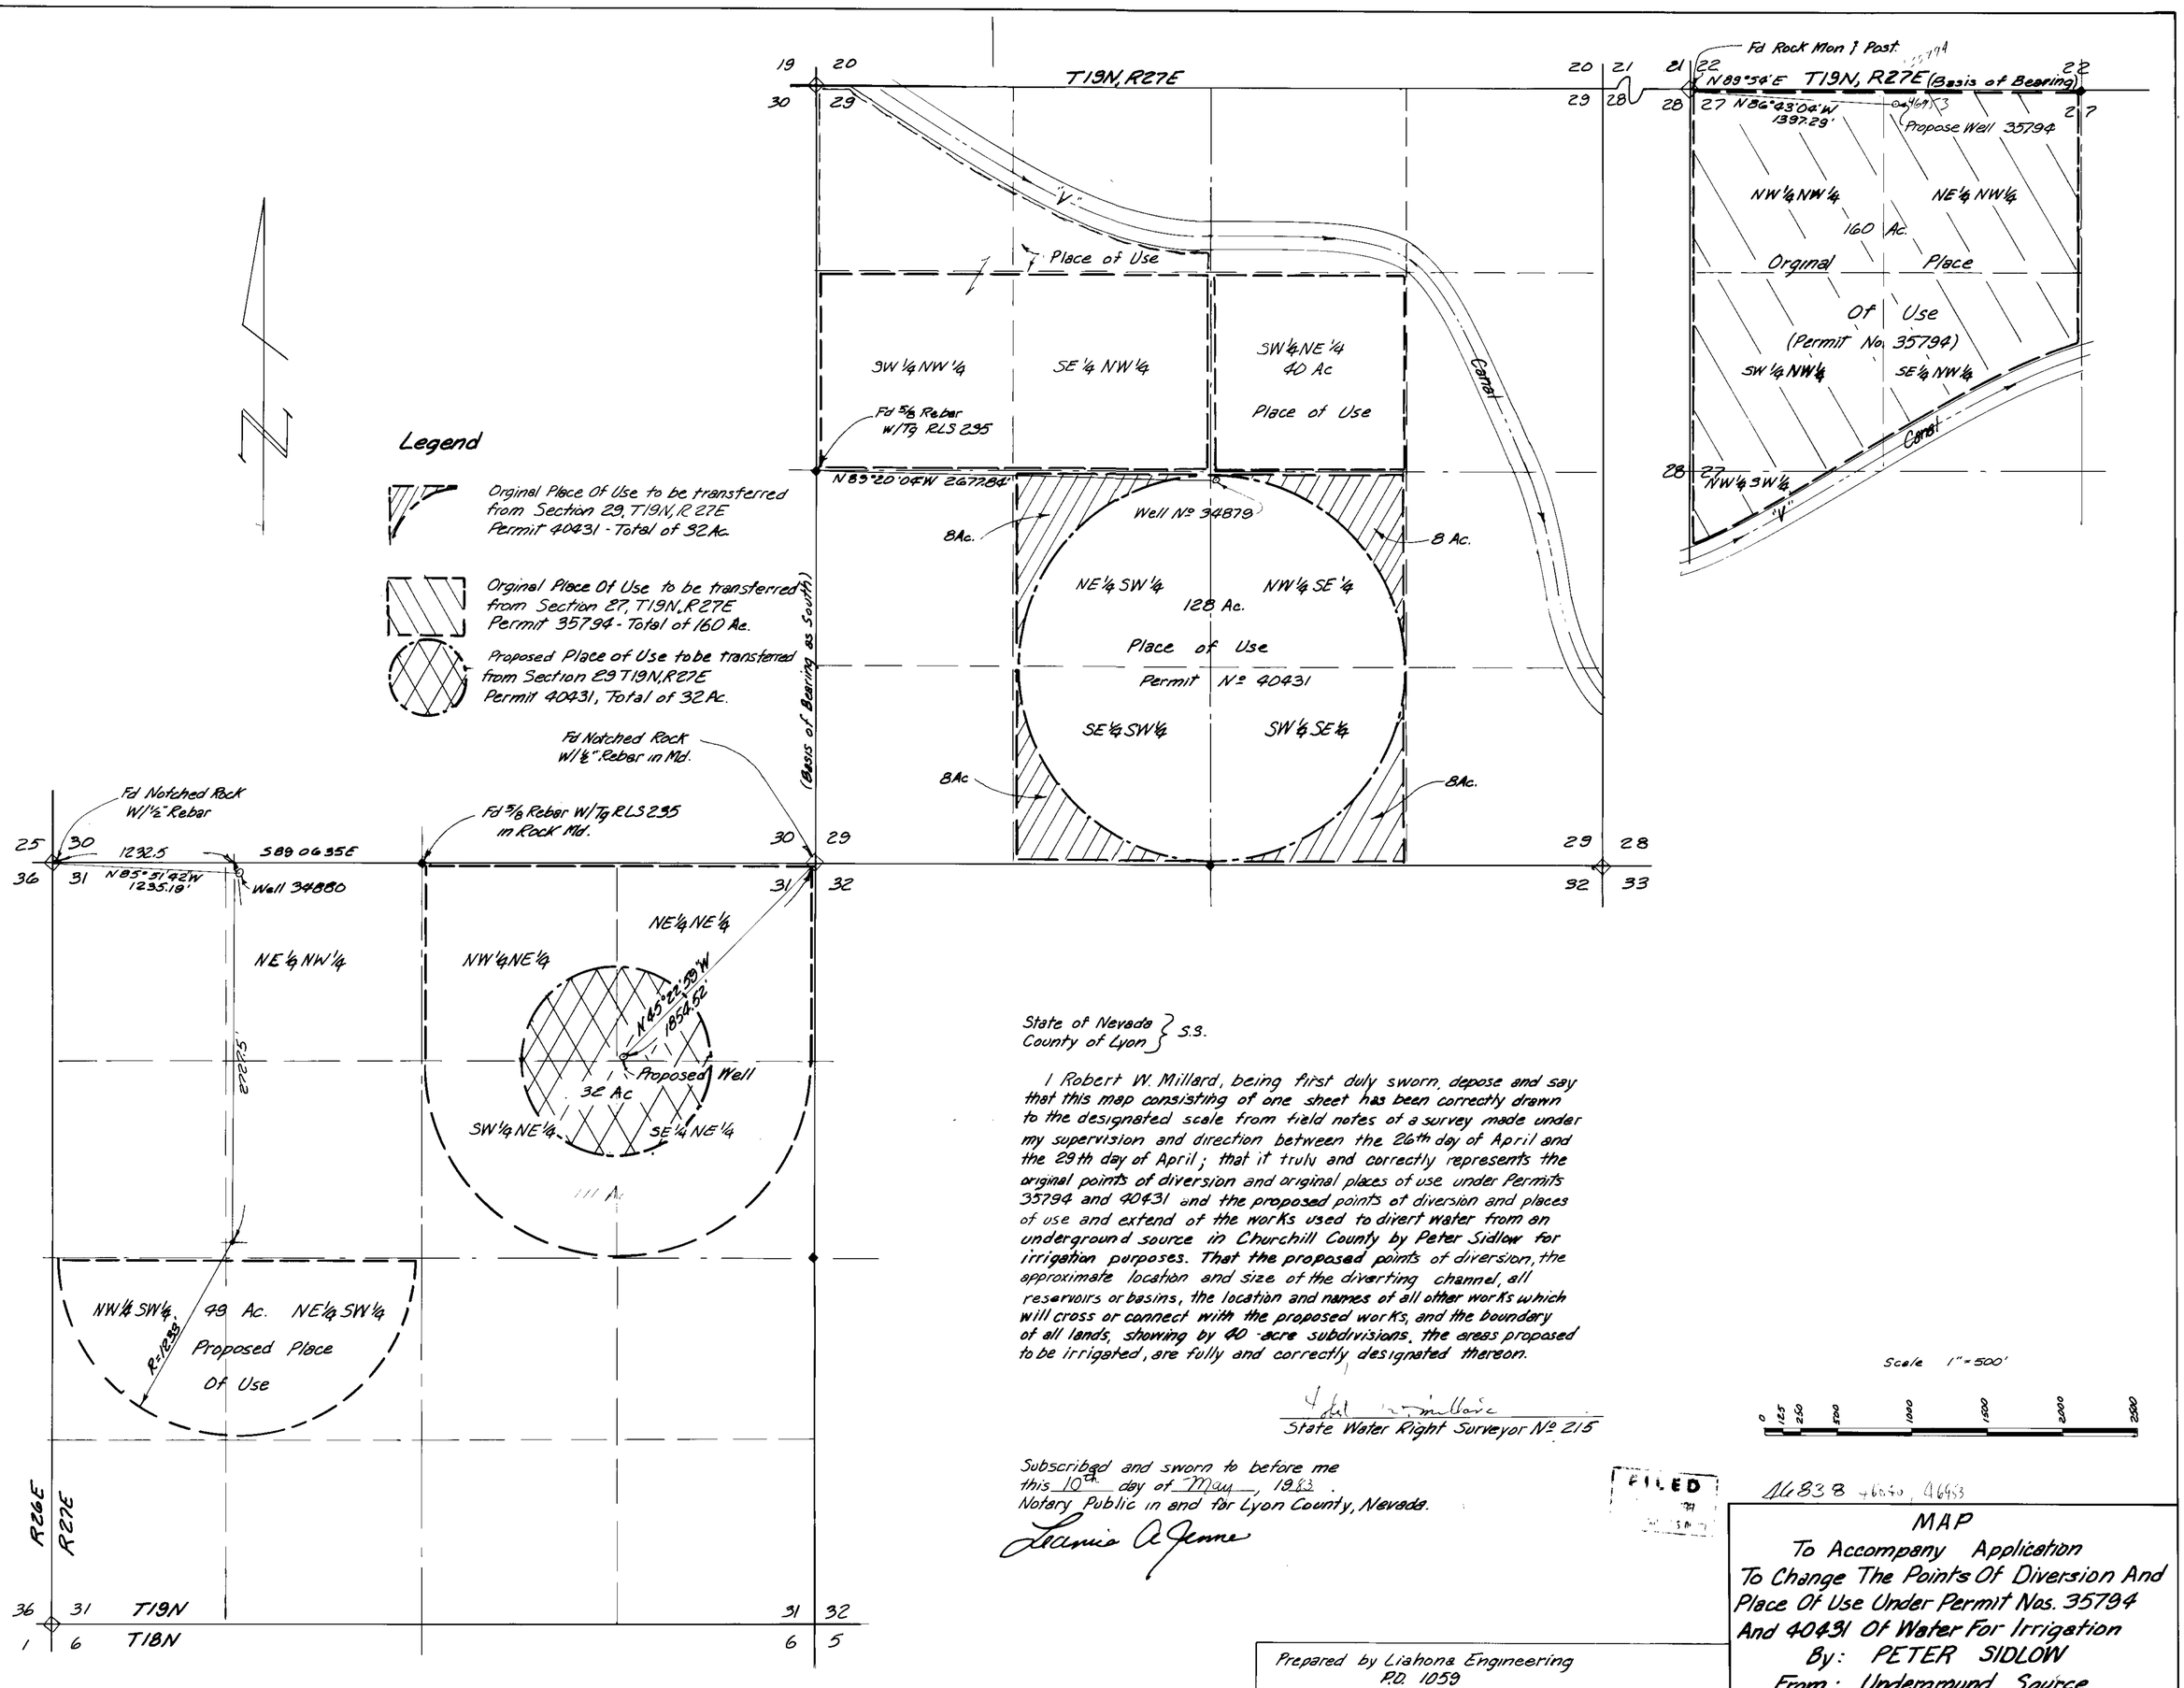

State of Nevada
County of Lyon } S.S.

I Robert W. Millard, being first duly sworn, depose and say that this map consisting of one sheet has been correctly drawn to the designated scale from field notes of a survey made under my supervision and direction between the 26th day of April and the 29th day of April; that it truly and correctly represents the original points of diversion and original places of use under Permits 35794 and 40431 and the proposed points of diversion and places of use and extend of the works used to divert water from an underground source in Churchill County by Peter Sidlow for irrigation purposes. That the proposed points of diversion, the approximate location and size of the diverting channel, all reservoirs or basins, the location and names of all other works which will cross or connect with the proposed works, and the boundary of all lands, showing by 40-acre subdivisions, the areas proposed to be irrigated, are fully and correctly designated thereon.

Robert W. Millard
State Water Right Surveyor No 215

Subscribed and sworn to before me
this 10th day of May, 1983.
Notary Public in and for Lyon County, Nevada.
Leanne A Jenne

Scale 1" = 500'

0 125 250 500 1000 1500 2000 2500

FILED

46838 46840, 46843

MAP
To Accompany Application
To Change The Points Of Diversion And
Place Of Use Under Permit Nos. 35794
And 40431 Of Water For Irrigation
By: PETER SIDLOW
From: Underground Source

Prepared by Liahona Engineering
P.O. 1059
Fernley Nevada
Job 83-0403
702-789-1221
702-575-4333

46843 46840 46838