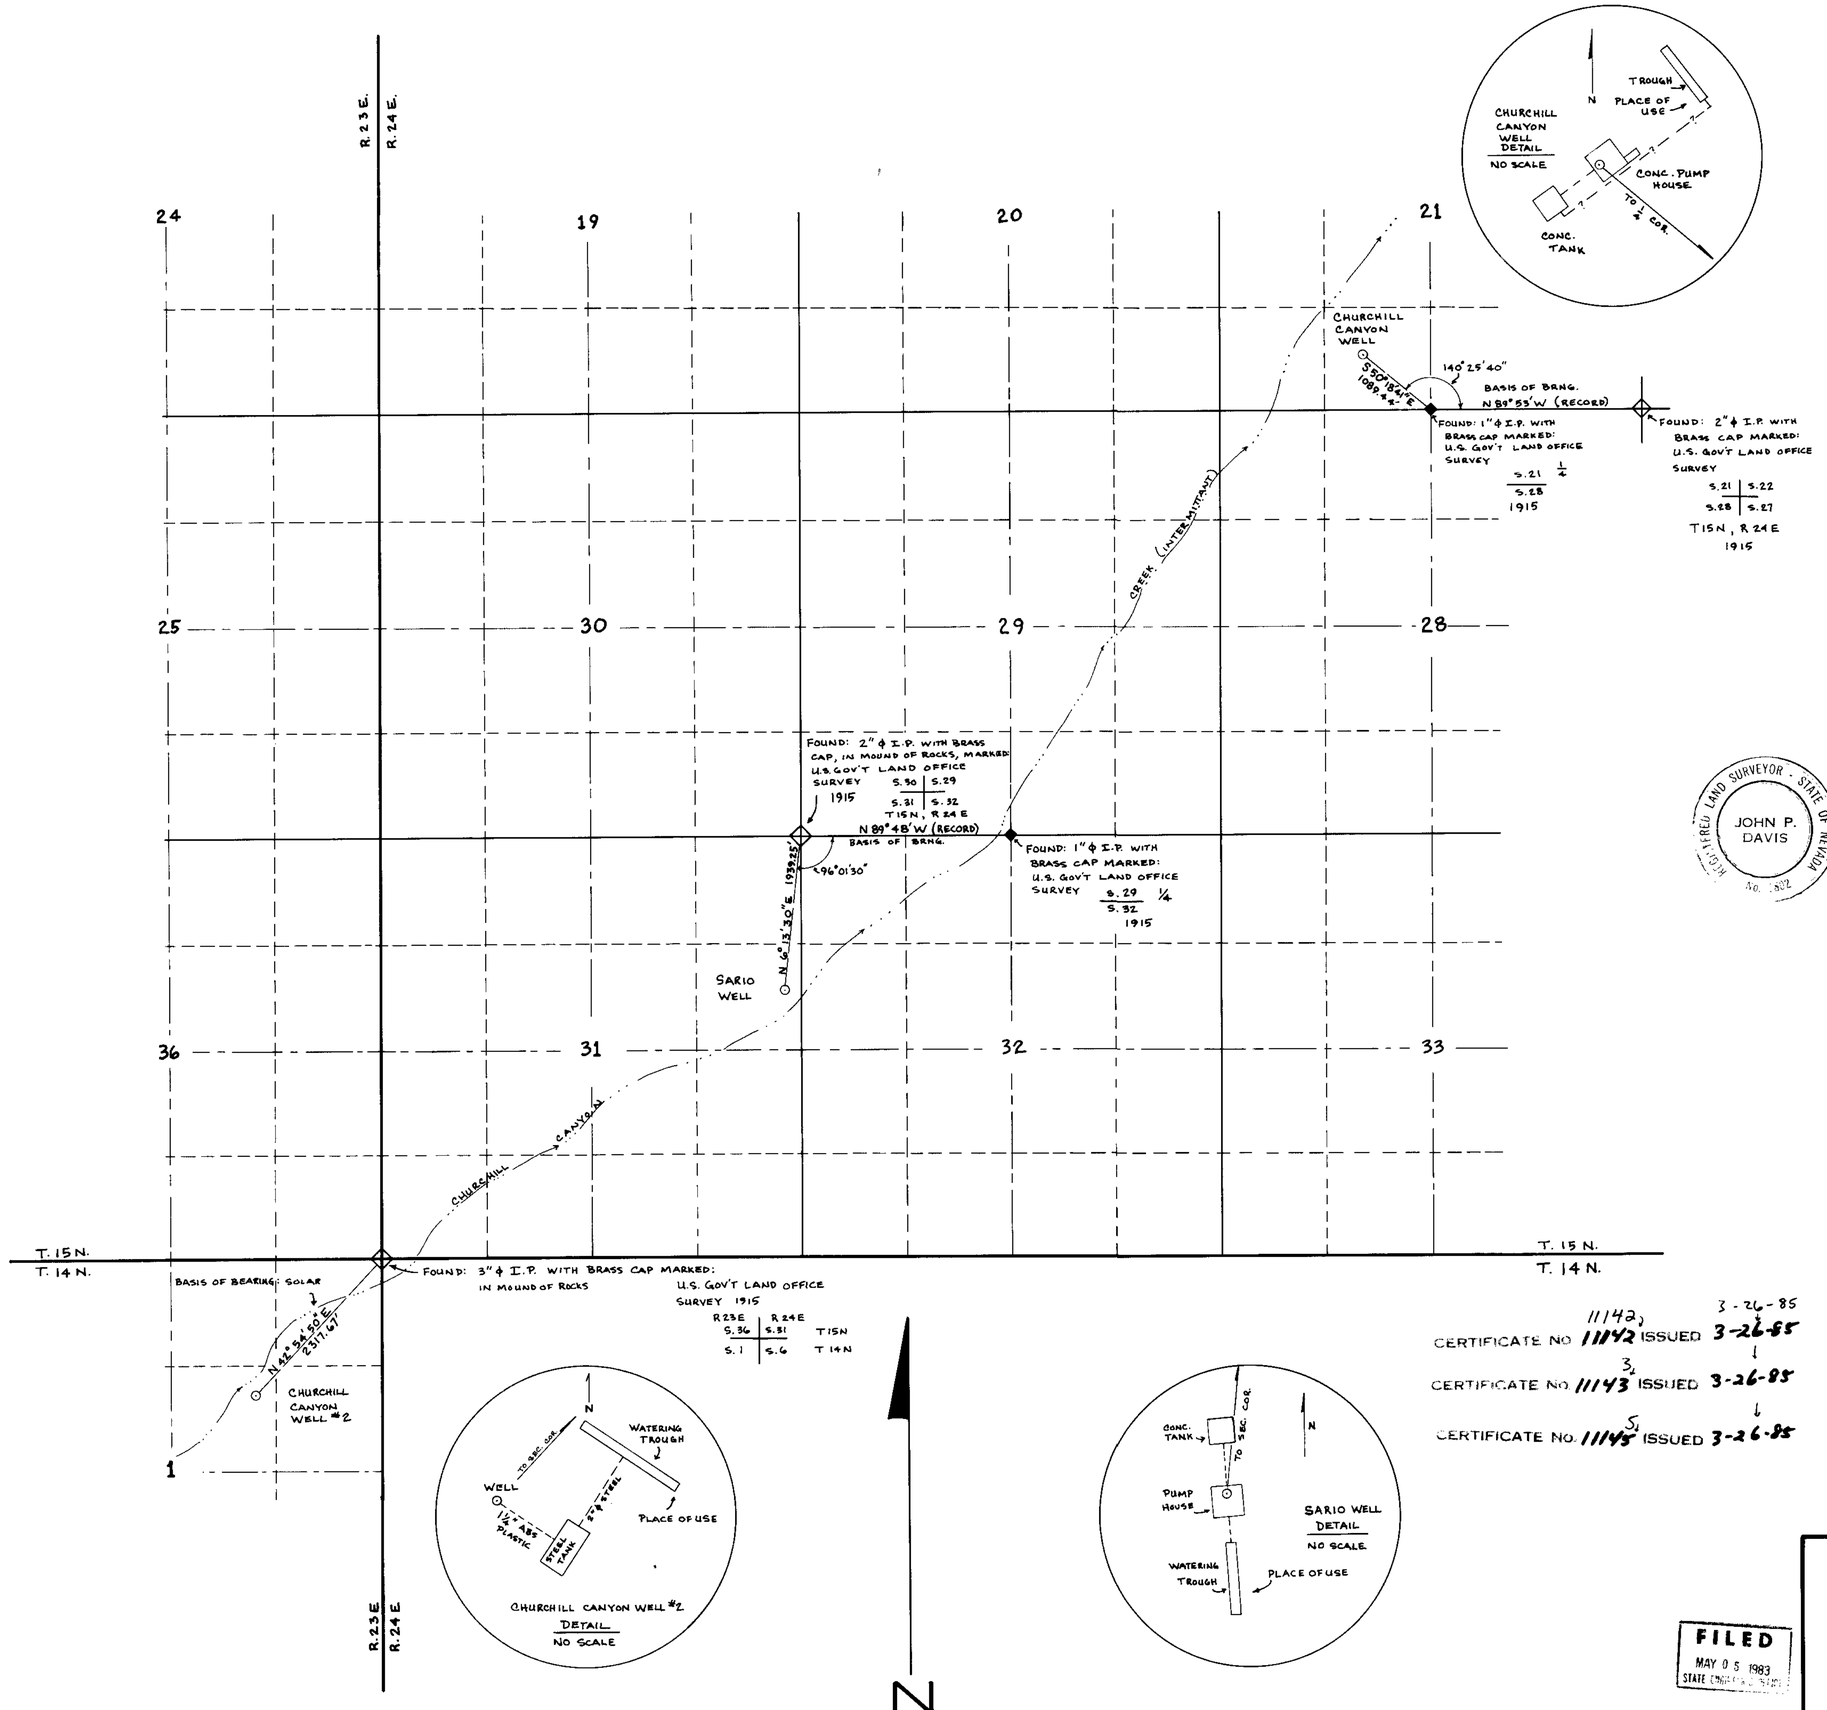

STATE OF NEVADA }
COUNTY OF LYON } SS

I, JOHN P. DAVIS, BEING FIRST DULY SWORN DEPOSE AND SAY THAT THIS MAP, CONSISTING OF ONE (1) SHEET, HAS BEEN CORRECTLY DRAWN TO THE DESIGNATED SCALE FROM FIELD NOTES OF A SURVEY MADE BY ME ON THE 30TH DAY OF APRIL, 1983, THAT IT TRULY AND CORRECTLY REPRESENTS THE LOCATIONS AND EXTENT OF THE WORKS USED TO DIVERT WATER FROM UNDERGROUND IN LYON COUNTY, BY SARIO LIVESTOCK COMPANY, FOR STOCKWATERING PURPOSES. THAT THE EXISTING POINTS OF DIVERSION, THE APPROXIMATE LOCATIONS AND SIZES OF DIVERTING WORKS, THE PLACE AND MANNER OF USE, AND THE LOCATION AND NAMES OF ALL OTHER WORKS OR STREAMS WHICH ARE CROSSED BY, OR CONNECTED WITH THE SAID WORKS, ARE FULLY AND CORRECTLY DESIGNATED THEREON.

John P. Davis

JOHN P. DAVIS
STATE WATER RIGHTS SURVEYOR #545

REGISTERED LAND SURVEYOR · STATE OF NEVADA
JOHN P. DAVIS
No. 3802

SUBSCRIBED AND SWORN TO BEFORE ME THIS 5TH DAY OF MAY, 1983.

NOTARY PUBLIC IN AND FOR DOUGLAS COUNTY, NEVADA.

Dori Goldman
DORI GOLDMAN

DORI GOLDMAN
Notary Public State of Nevada
Appointment Recorded in Douglas County
MY APPOINTMENT EXPIRES OCT. 22, 1986

BASIS OF BEARINGS: SOLAR OBSERVATION MADE BY MYSELF ON 30 APRIL 1983, OR AS OTHERWISE INDICATED.

2000' 1500' 1000' 500' 0' 1000' 2000' 3000'
SCALE 1" = 1000'

CERTIFICATE NO 11142 ISSUED 3-26-85 (3-26-85)
CERTIFICATE NO 11143 ISSUED 3-26-85
CERTIFICATE NO. 11145 ISSUED 3-26-85

APPLICATION No's:

CHURCHILL CANYON WELL #2	46885
CHURCHILL CANYON WELL	46886
SARIO WELL	46887

FILED
MAY 05 1983
STATE ENGINEER

MAP

TO ACCOMPANY APPLICATIONS TO APPROPRIATE WATER FROM AN UNDERGROUND SOURCE FOR STOCKWATERING PURPOSES BY SARIO LIVESTOCK COMPANY, SITUATE IN:
NE ¼ S.1, T14N, R23E, MDB&M, AND
SW ¼ S.21, T15N, R24E, MDB&M, AND
NE ¼ S.31, T15N, R24E, MDB&M, ALL IN LYON COUNTY, NEVADA

51127 46887 46886 46885