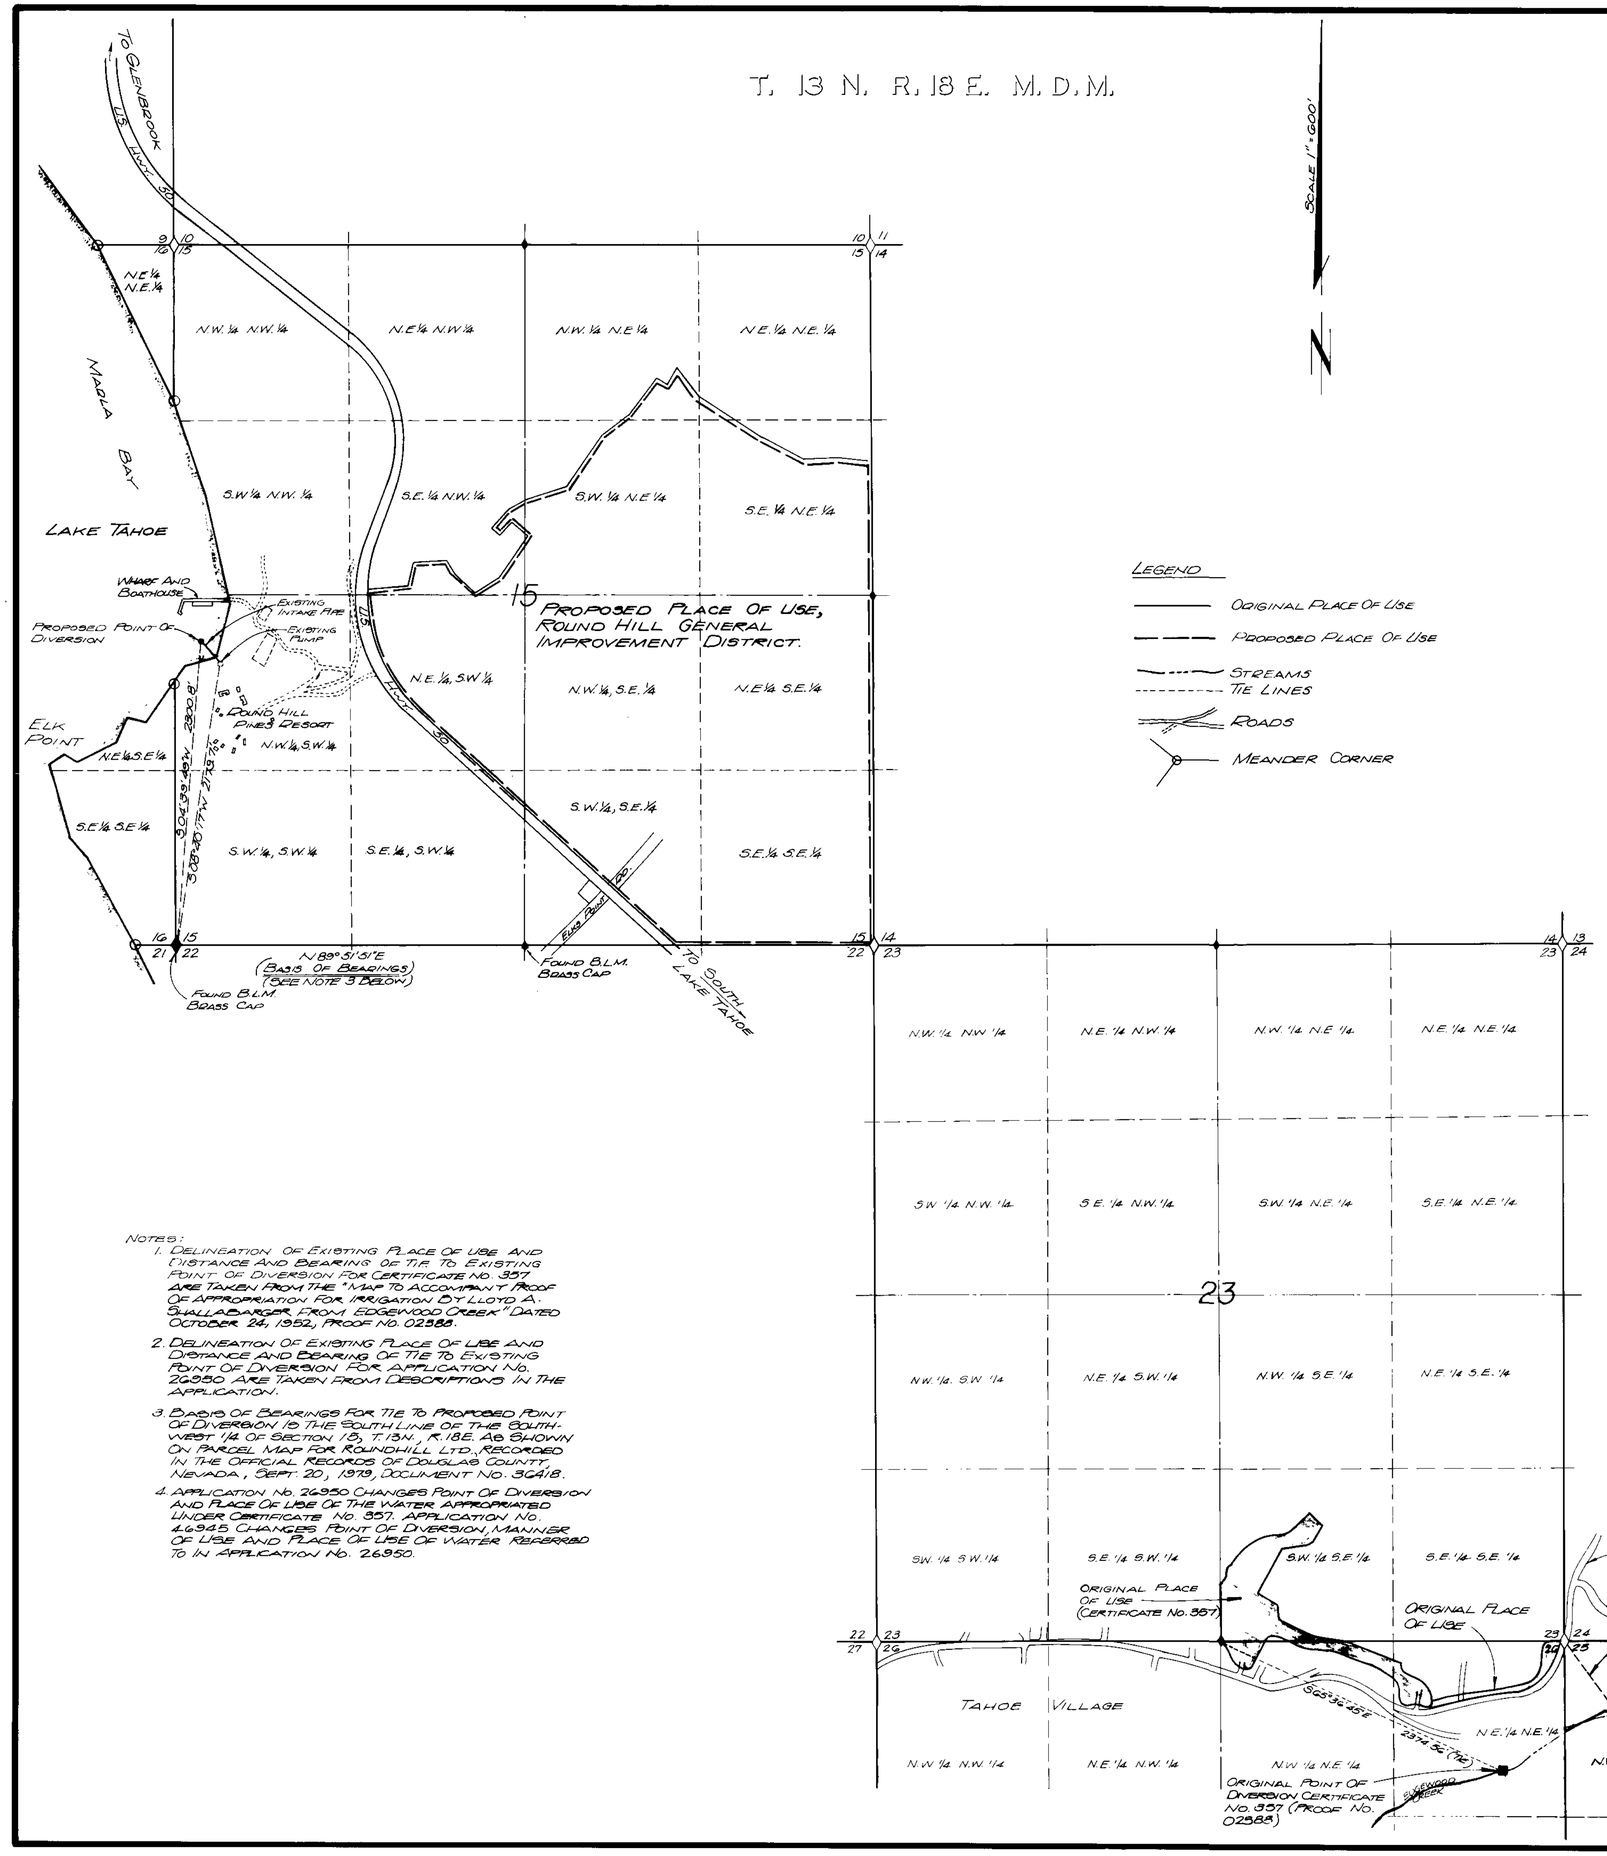

LEGEND

- ORIGINAL PLACE OF USE
- PROPOSED PLACE OF USE
- STREAMS
- TIE LINES
- ROADS
- MEANDER CORNER

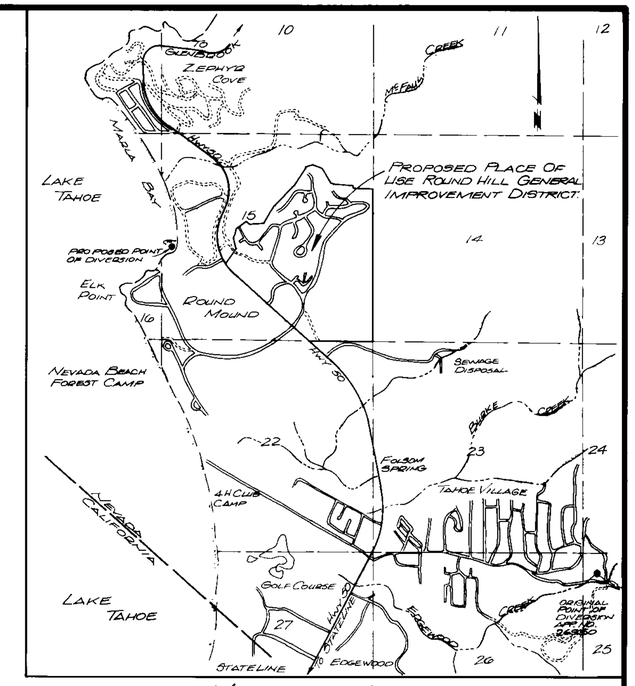

VICINITY MAP
NO SCALE

NOTES:

1. DELINEATION OF EXISTING PLACE OF USE AND DISTANCE AND BEARING OF TIE TO EXISTING POINT OF DIVERSION FOR CERTIFICATE NO. 357 ARE TAKEN FROM THE "MAP TO ACCOMPANY PROOF OF APPROPRIATION FOR IRRIGATION BY LLOYD A. SHALLENBERGER FROM EDGEWOOD CREEK" DATED OCTOBER 24, 1952, PROOF NO. 02588.
2. DELINEATION OF EXISTING PLACE OF USE AND DISTANCE AND BEARING OF TIE TO EXISTING POINT OF DIVERSION FOR APPLICATION NO. 26950 ARE TAKEN FROM DESCRIPTIONS IN THE APPLICATION.
3. BASIS OF BEARINGS FOR TIE TO PROPOSED POINT OF DIVERSION IS THE SOUTH LINE OF THE SOUTHWEST ¼ OF SECTION 15, T.13N., R.18E. AS SHOWN ON PARCEL MAP FOR ROUNDHILL LTD., RECORDED IN THE OFFICIAL RECORDS OF DOUGLAS COUNTY, NEVADA, SEPT. 20, 1979, DOCUMENT NO. 36418.
4. APPLICATION NO. 26950 CHANGES POINT OF DIVERSION AND PLACE OF USE OF THE WATER APPROPRIATED UNDER CERTIFICATE NO. 357. APPLICATION NO. 46945 CHANGES POINT OF DIVERSION, MANNER OF USE AND PLACE OF USE OF WATER REFERRED TO IN APPLICATION NO. 26950.

I, JOHN J. WELSH, BEING FIRST DULY SWORN, DEPOSE AND SAY THAT THIS MAP, CONSISTING OF ONE SHEET, HAS BEEN CORRECTLY DRAWN FROM FIELD NOTES OF SURVEY MADE BY ME ON MARCH 17, 1981, THAT IT TRULY AND CORRECTLY REPRESENTS THE LOCATION AND EXTENT OF WORKS PROPOSED TO DIVERT WATER FROM LAKE TAHOE IN DOUGLAS COUNTY, NEVADA.

John J. Welsh
STATE WATER RIGHTS SURVEYOR No. 642

SUBSCRIBED TO AND SWORN TO BEFORE ME THIS 23rd DAY OF May 1982 NOTARY PUBLIC IN AND FOR WASHOE COUNTY, NEVADA MY COMMISSION EXPIRES March 1986

FRANCES A. BRIDGEMAN
Notary Public - State of Nevada
Appointment Recorded in Washoe County
My Appointment Expires: Feb. 12, 1986

Frances A. Bridgeman
NOTARY PUBLIC

FILED
STATE ENGINEER'S OFFICE

600 300 0 600 1800
SCALE 1" = 600'

MAP TO ACCOMPANY APPLICATIONS TO CHANGE POINT OF DIVERSION, MANNER OF USE AND PLACE OF USE OF THE PUBLIC WATERS OF THE STATE OF NEVADA, HERETOFORE APPROPRIATED FROM EDGEWOOD CREEK AND ITS TRIBUTARIES FOR QUASI MUNICIPAL PURPOSES.

BY: ROUND HILL ASSOCIATES, INC.

SERIAL NO. 46945

Prepared by: SHARP, KRATER & ASSOCIATES, INC.
3195 MILL STREET
RENO, NEVADA 89502

Job No. 11278-05

SHEET 1 OF 1

46945