MAP TO ACCOMPANY APPLICATION TO APPROPRIATE WATER & STEAM FOR INDUSTRIAL & GEOTHERMAL PURPOSE.

STATE OF NEVADA }
COUNTY OF CHURCHILL } SS

I, LOWELL D. EMERY BEING FIRST DULY SWORN DEPOSE AND SAY THAT THIS MAP CONSISTING OF ONE SHEET NUMBERED FROM 1 TO 1 INCLUSIVE HAS BEEN CORRECTLY DRAWN TO THE DESIGNATED SCALE FROM FIELD NOTES OF A SURVEY MADE BY ME BETWEEN THE 19TH DAY OF April AND THE 22ND DAY OF April 1983 THAT IT TRULY AND CORRECTLY REPRESENTS THE LOCATION OF THE WORKS USED TO DIVERT WATER FROM AN UNDERGROUND SOURCE IN CHURCHILL COUNTY BY

TRANS-PACIFIC GEOTHERMAL, INC.
APPLICANT

FOR THE PURPOSE OF GEOTHERMAL & INDUSTRIAL USE THAT THE PROPOSED POINT OF DIVERSION PROPOSED WELL SITES ARE FULLY AND CORRECTLY DESIGNATED THEREON.

Lowell D. Emery
LOWELL D. EMERY 2-25-1251 S.W.R.S. 536

SUBSCRIBED AND SWORN TO BEFORE ME THIS 22nd DAY OF April 1983, A NOTARY PUBLIC IN AND FOR CHURCHILL COUNTY, NEVADA.

DELBERT R. LUFF Notary Public State of Nevada Appointment Recorded in Churchill County My Appt. Expires Feb. 1, 1984

Delbert R. Luff
NOTARY PUBLIC

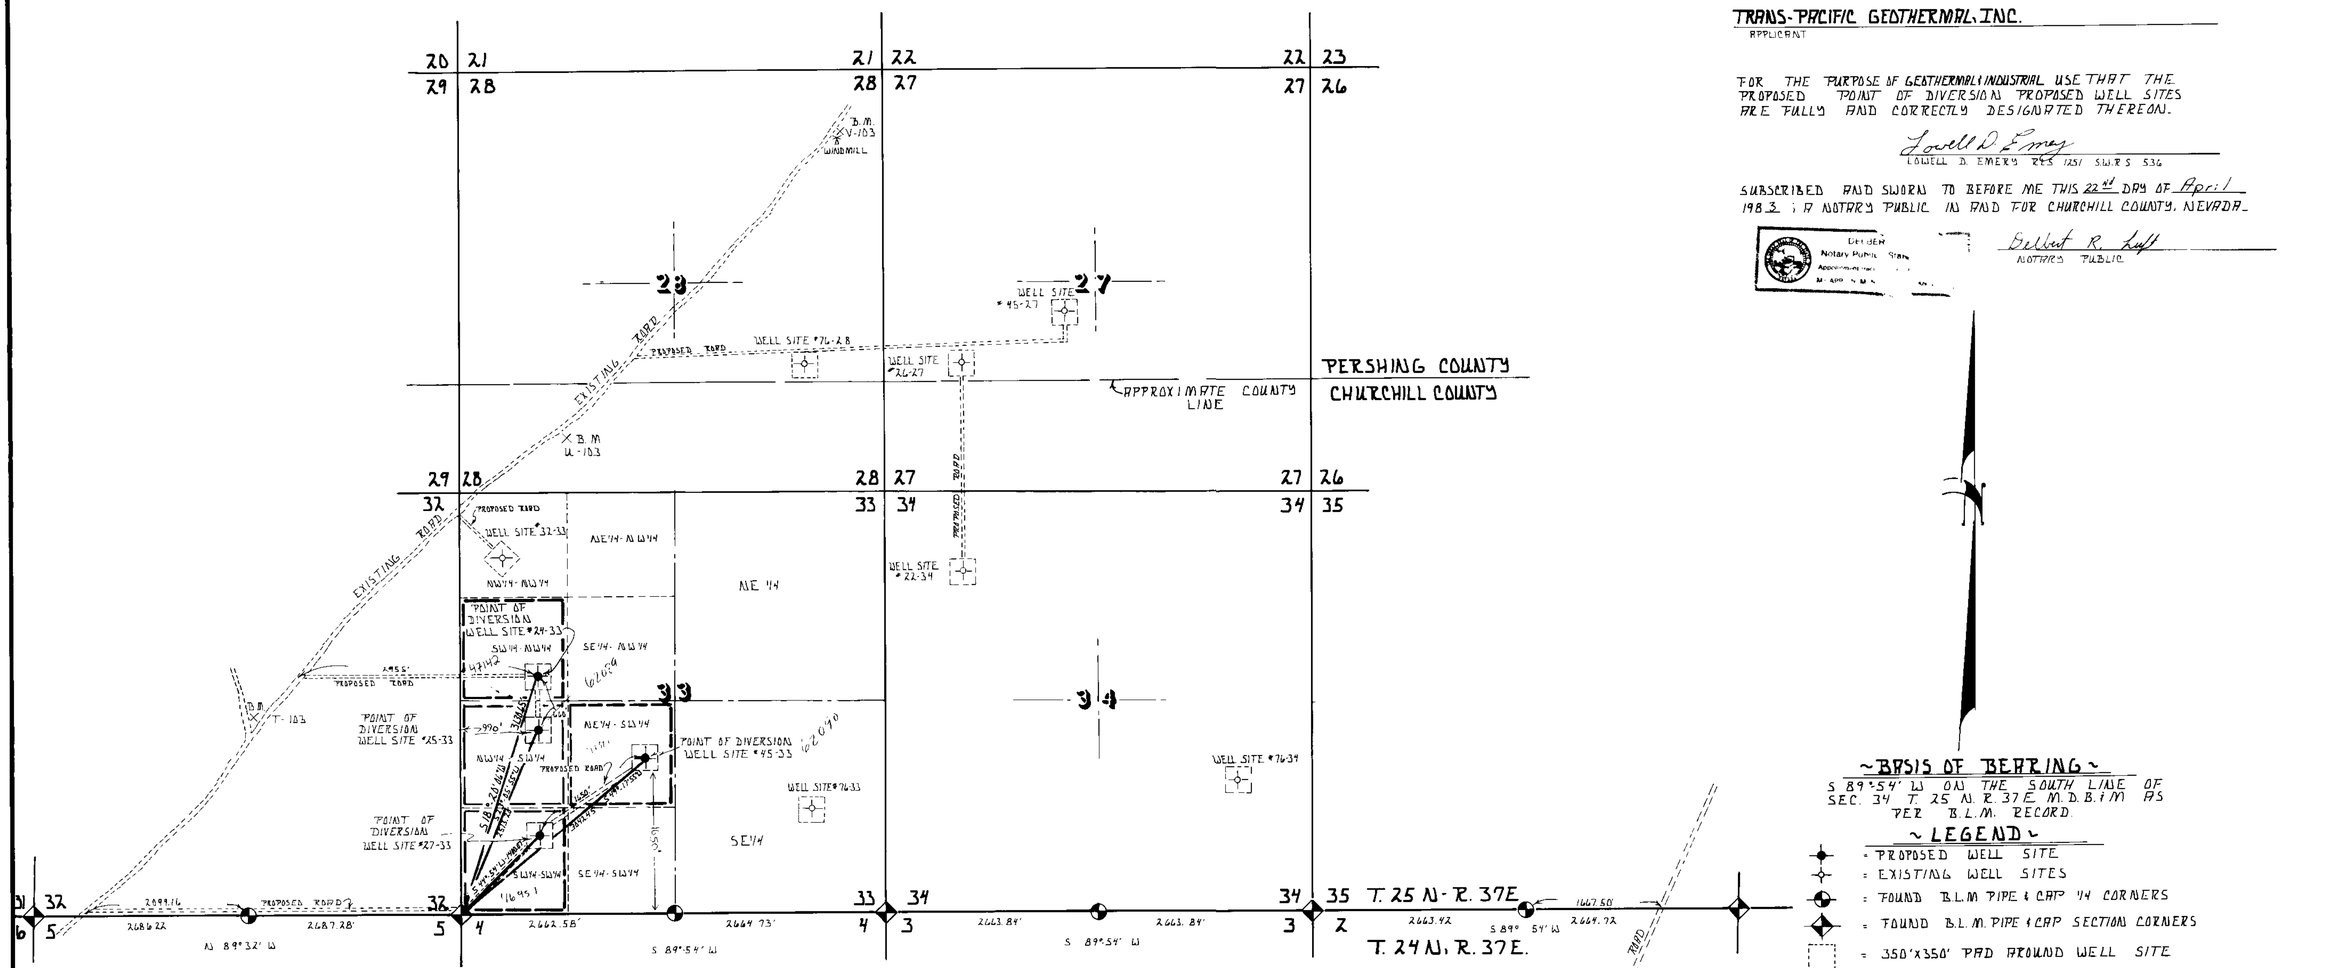

SECTIONS 27, 28, 33 34 T. 25 N. - R. 37E. M.D.B.&M.

~BASIS OF BEARING~
S 89°54' W ON THE SOUTH LINE OF SEC. 34 T. 25 N. R. 37E. M.D.B.&M. AS PER B.L.M. RECORD.

~LEGEND~
- = PROPOSED WELL SITE
- = EXISTING WELL SITES
- = FOUND B.L.M. PIPE & CAP ¼ CORNERS
- = FOUND B.L.M. PIPE & CAP SECTION CORNERS
- = 350'x350' PAD AROUND WELL SITE

SCALE 1" = 1000 FT.

0 1000 2000 3000 4000 5000 6000

FILED 1983 State Engineer's Office

MAP TO ACCOMPANY APPLICATIONS TO APPROPRIATE WATER & STEAM FOR INDUSTRIAL & GEOTHERMAL PURPOSES.

BY: TRANS-PACIFIC GEOTHERMAL, INC.

FROM AN UNDERGROUND SOURCE

DRAWN BY: D.R. LUFF DATE APRIL 26, 1983 SCALE: 1" = 1000 FT.	SURVEYED BY: LOWELL D. EMERY S.W.R.S. 536 P.O. BOX 84 FALLON, NEVADA 89406