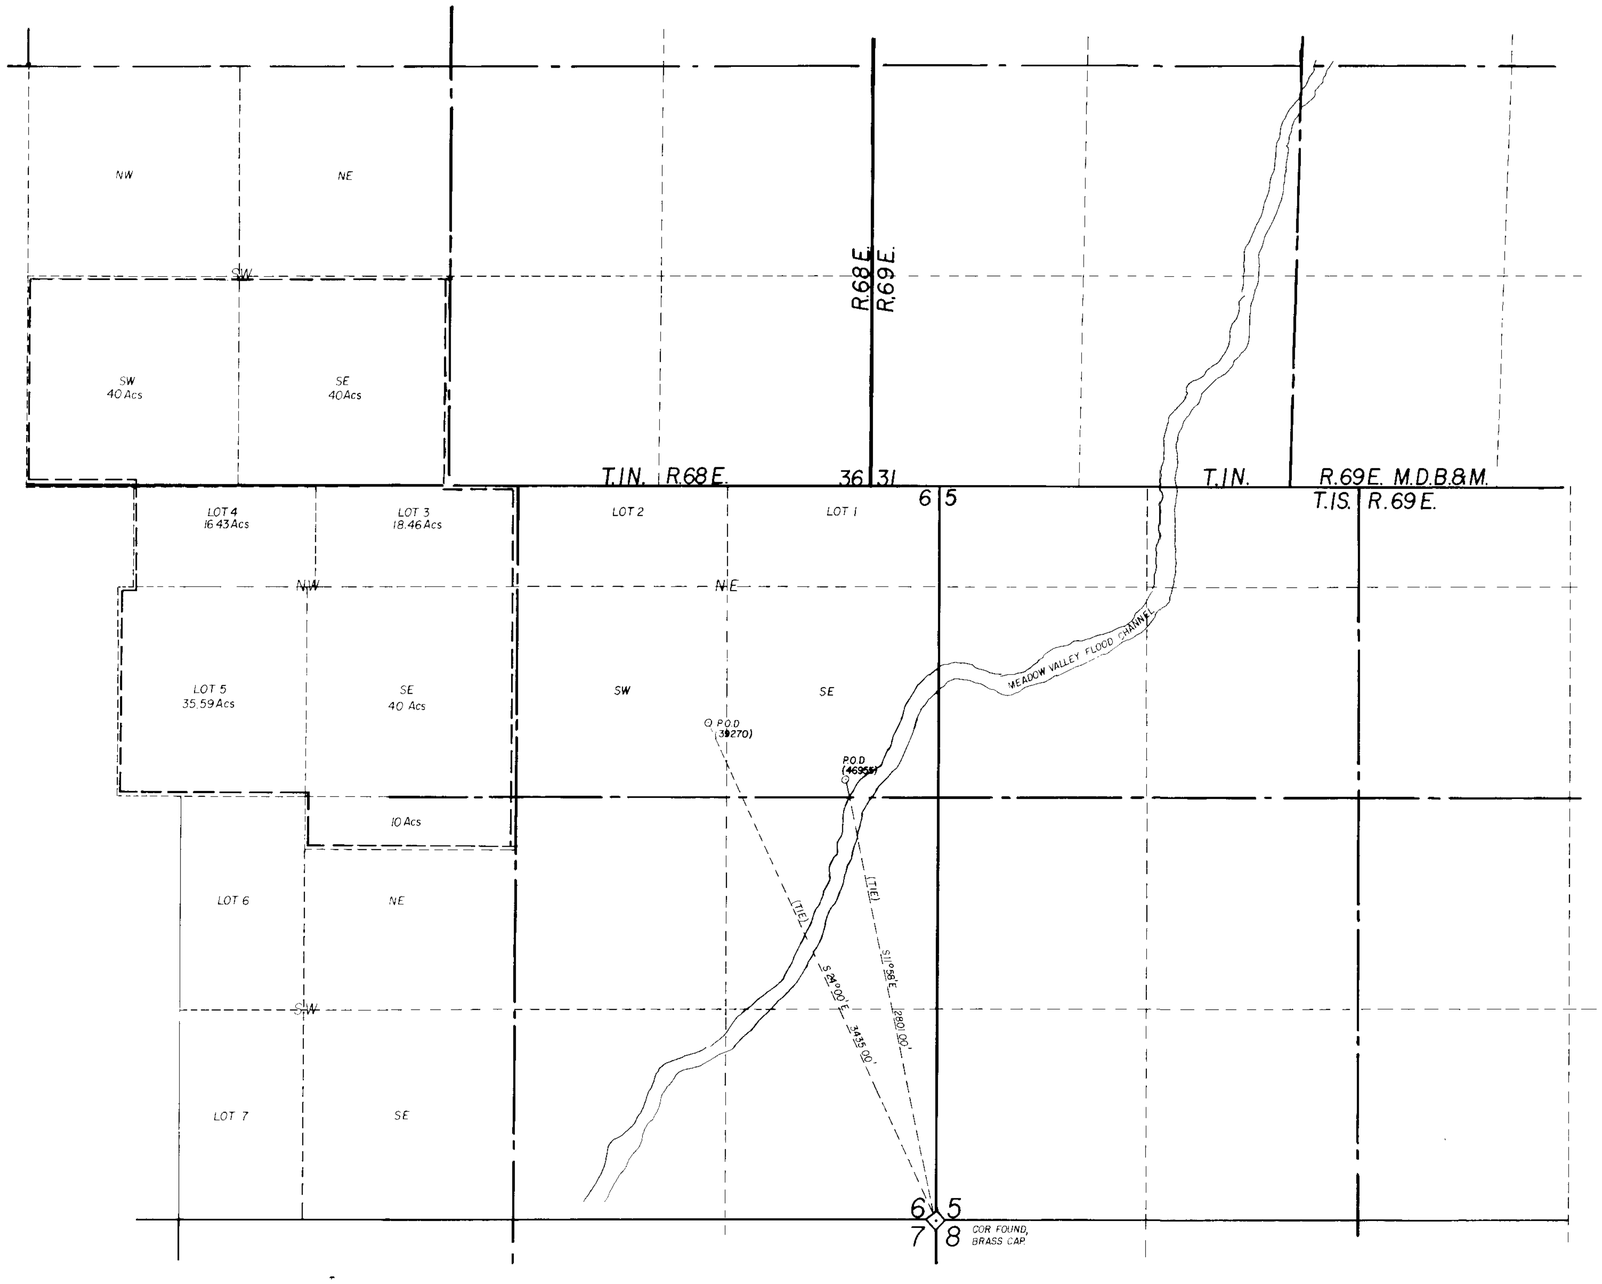

N

BASIS OF BEARING: SOLAR OBSERVATION

SURVEYOR'S STATEMENT

STATE OF NEVADA
COUNTY OF LINCOLN SS

I, PHILIP C. HULSE, being first duly sworn, depose and say that this map, consisting of one sheet, has been correctly drawn to the designated scale from field notes of a survey made by me on May 25th, 1983, that it truly and correctly represents the proposed location and extent of the works used to divert water from an underground source in Lincoln County, Nevada, by Chester & Josephine Oxborrow for Family Trust Agreement 8/31/72. Place of use being 40 acre subdivisions shown by heavy dashed lines — — —

Philip C. Hulse
State Water Right Surveyor

Subscribed and sworn to before me this 26th day of May, 1983
Notary Public in and for Lincoln County, Nevada

Judy A. Etchart

1" = 500'
0 500 1000 1500 2000

FILED

MAP TO ACCOMPANY
APPLICATION TO APPROPRIATE
WATER FOR FAMILY TRUST UNDER AGREEMENT DATED 8/31/72.
BY CHESTER H. & JOSEPHINE OXBORROW AS TRUSTEES.
FOR IRRIGATION
FROM UNDERGROUND SOURCES

PHILIP C. HULSE Land and Water Right Surveyor

52000 46955