MONSEN ENG. 100 9-80 MC 1609a

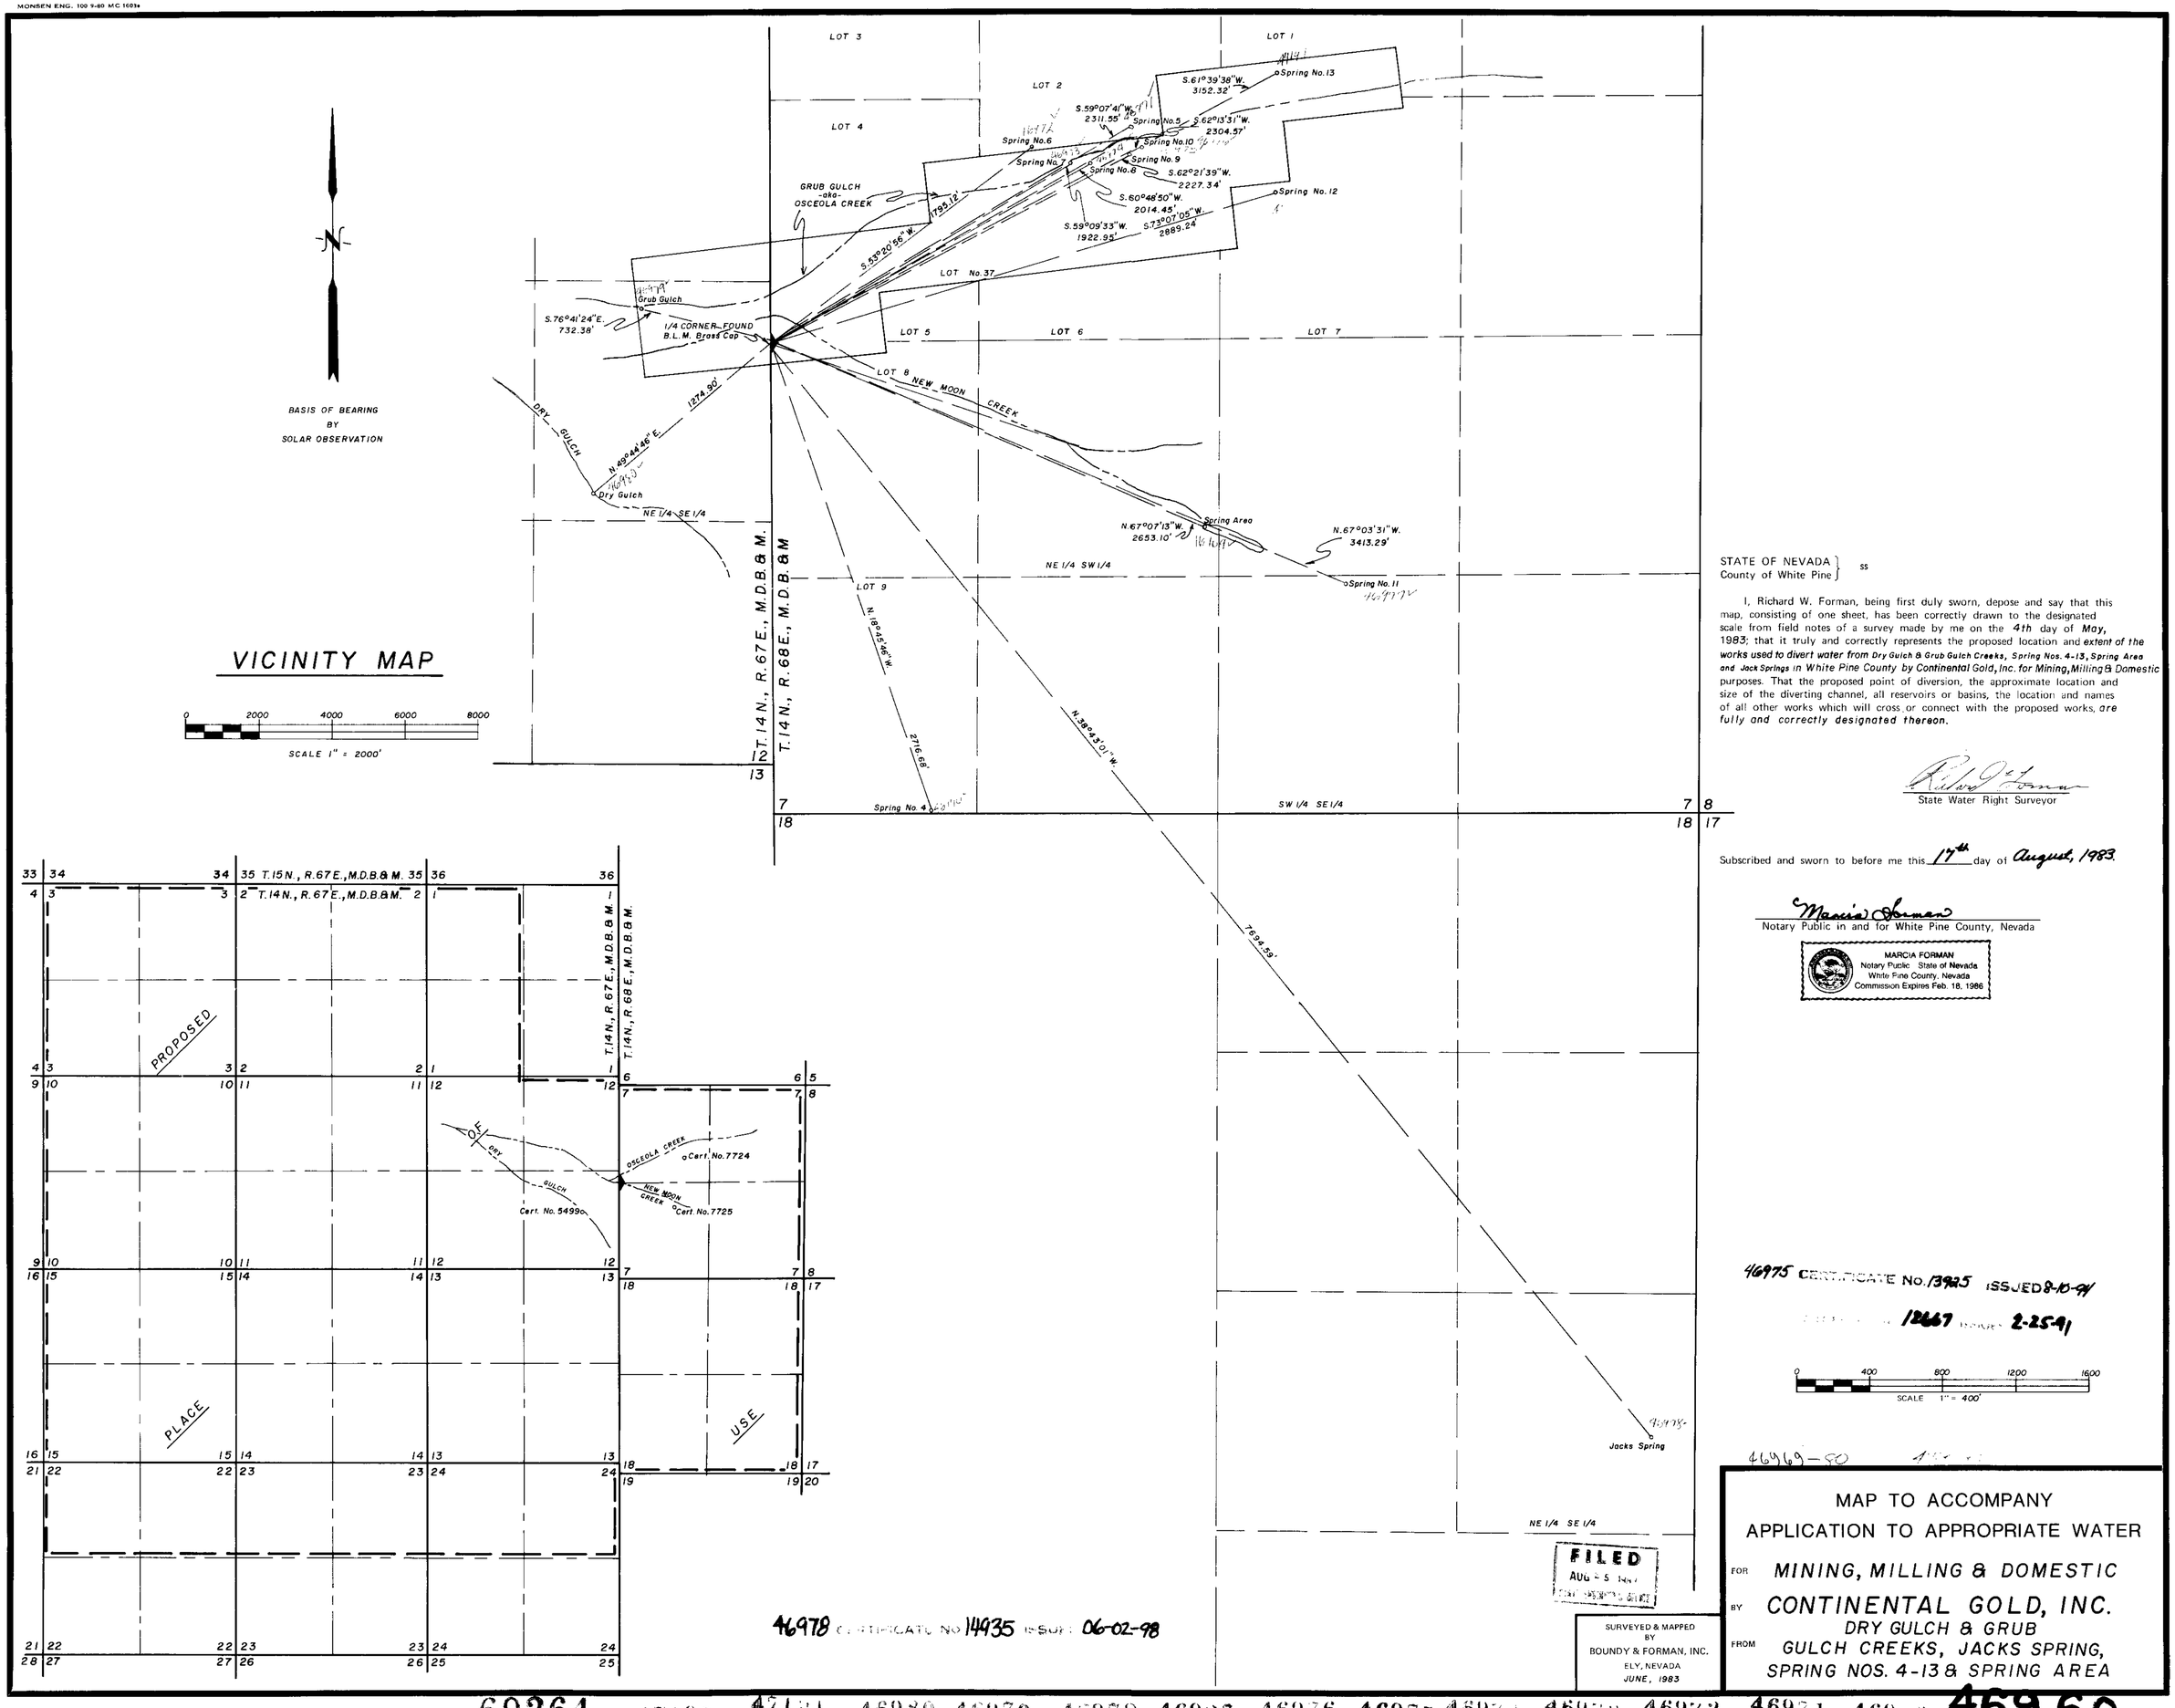

STATE OF NEVADA }
County of White Pine } ss

I, Richard W. Forman, being first duly sworn, depose and say that this map, consisting of one sheet, has been correctly drawn to the designated scale from field notes of a survey made by me on the 4th day of May, 1983; that it truly and correctly represents the proposed location and extent of the works used to divert water from Dry Gulch & Grub Gulch Creeks, Spring Nos. 4-13, Spring Area and Jack Springs in White Pine County by Continental Gold, Inc. for Mining, Milling & Domestic purposes. That the proposed point of diversion, the approximate location and size of the diverting channel, all reservoirs or basins, the location and names of all other works which will cross or connect with the proposed works, are fully and correctly designated thereon.

Richard W. Forman
State Water Right Surveyor

Subscribed and sworn to before me this 17th day of August, 1983.

Marcia Forman
Notary Public in and for White Pine County, Nevada

MARCIA FORMAN
Notary Public State of Nevada
White Pine County, Nevada
Commission Expires Feb. 18, 1986

46975 CERTIFICATE No. 13925 ISSUED 8-10-91

12667 ISSUED 2-25-91

0 400 800 1200 1600
SCALE 1" = 400'

46969-80

46978 CERTIFICATE No. 14935 ISSUED 06-02-98

FILED
AUG 5 1983

SURVEYED & MAPPED
BY
BOUNDY & FORMAN, INC.
ELY, NEVADA
JUNE, 1983

MAP TO ACCOMPANY
APPLICATION TO APPROPRIATE WATER
FOR MINING, MILLING & DOMESTIC
BY CONTINENTAL GOLD, INC.
FROM DRY GULCH & GRUB GULCH CREEKS, JACKS SPRING, SPRING NOS. 4-13 & SPRING AREA

69264 47192 47191 46980 46979 46978 46977 46976 46975 46974 46973 46972 46971 46970 46969