MONSEN ENG. 100 10-81 MC 2969*

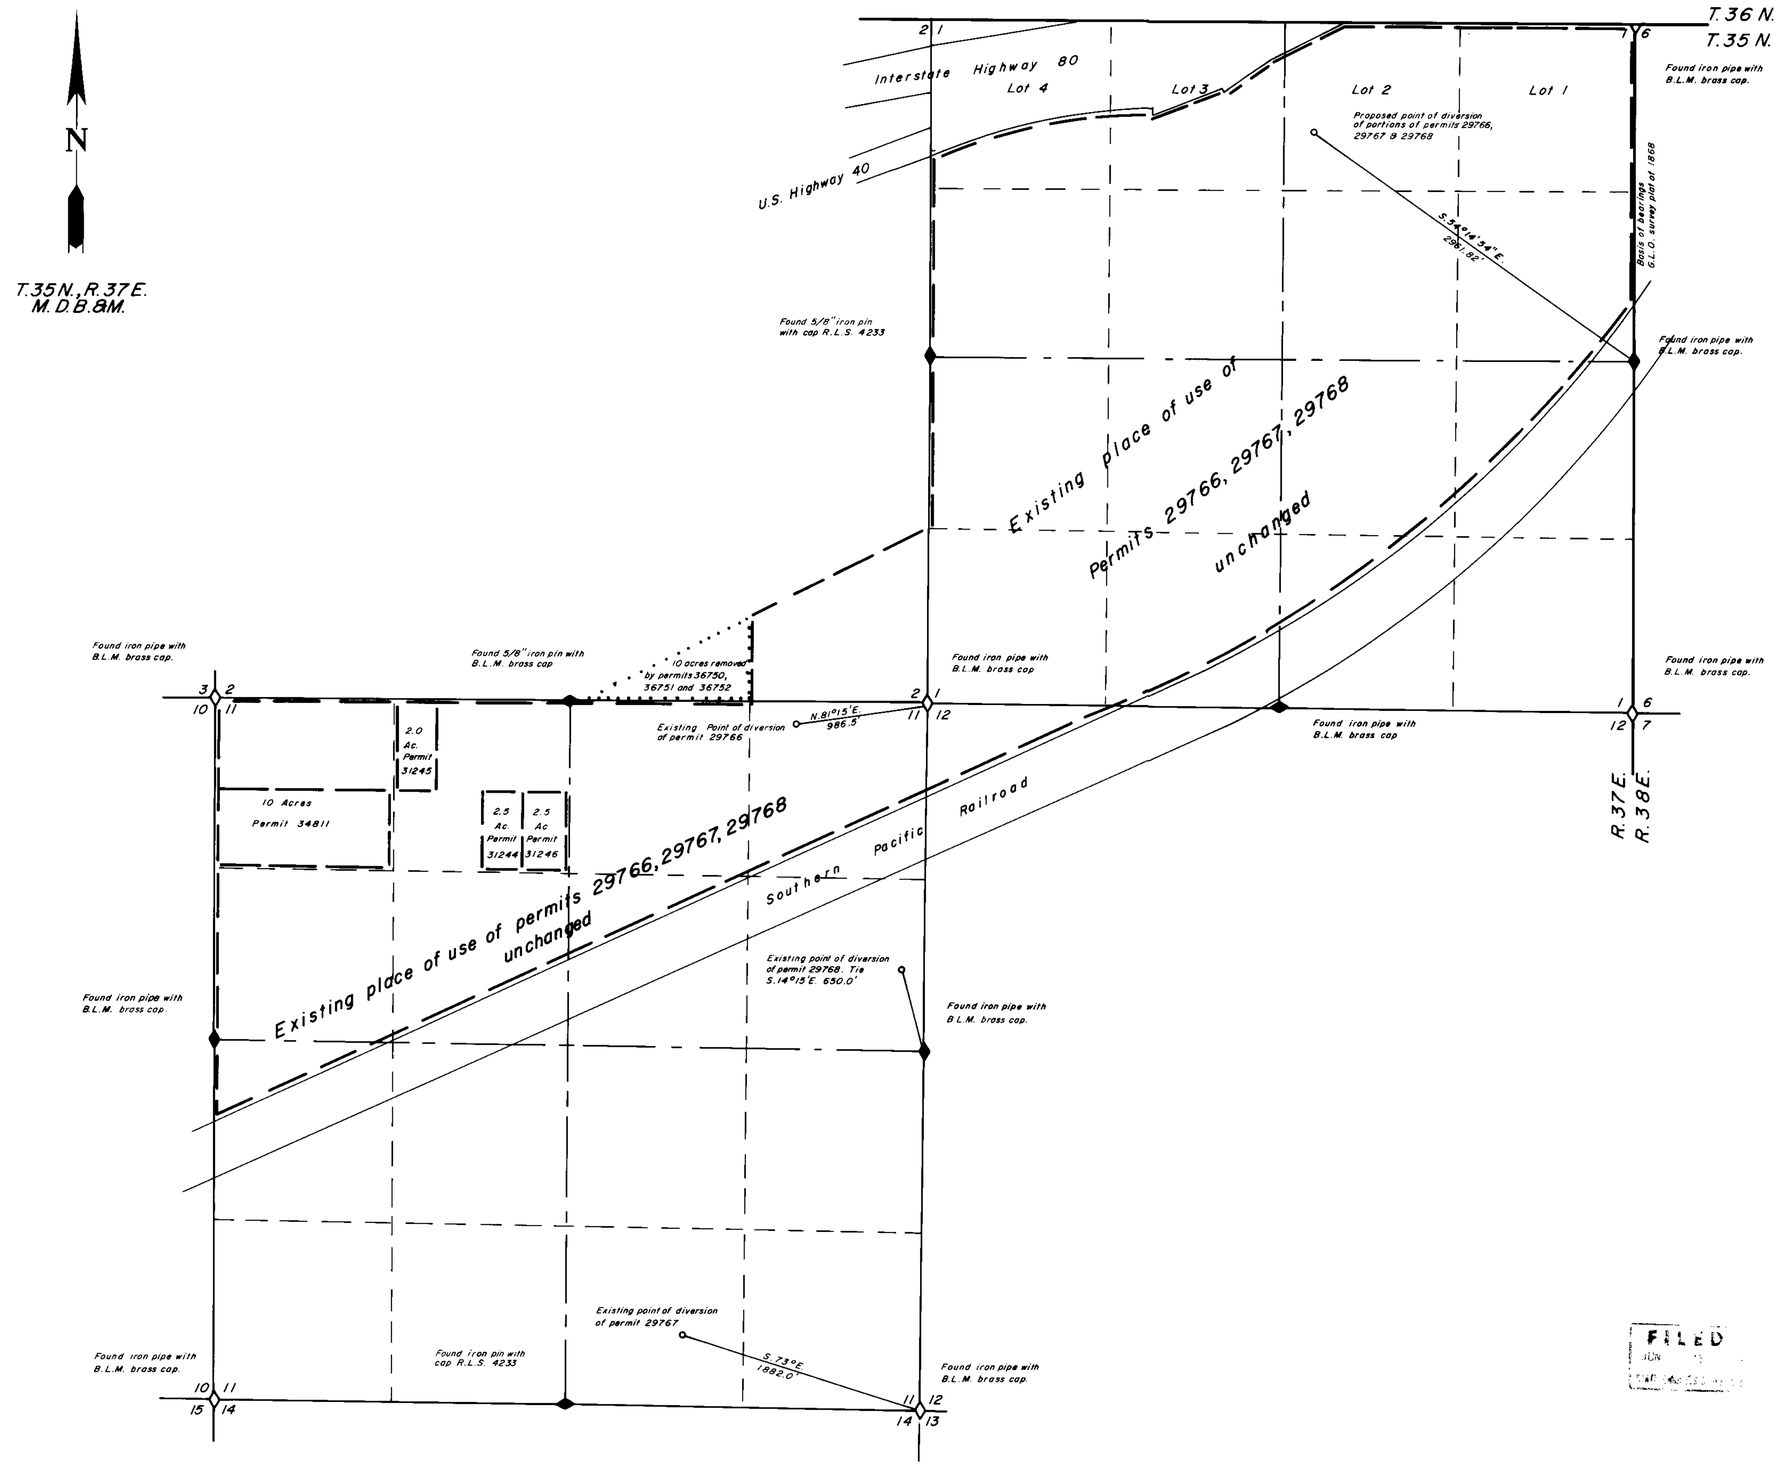

State of Nevada
County of Humboldt } S.S.

I, Robert N. Caldwell, being first duly sworn, depose and say that this map, consisting of 1 sheets, has been correctly drawn from field notes of a survey made by me on the 31st day of May 1983, that it truly and correctly represents the location and extent of the works used to divert water from underground in Humboldt County by Joseph Gene & Lois Baum for Irrigation and Domestic purposes, that the proposed point of diversion, the approximate location and size of the diverting channel, all reservoirs or basins, the locations and names of all other works which will cross or connect with the proposed works, and the boundary of all lands, showing by 40-acre subdivisions the areas proposed to be irrigated, are fully and correctly designated thereon.

Robert N. Caldwell
State Water Rights Surveyor No. 468
6-1-83

Subscribed and sworn to before me this 1st day of June 19 83

Delores Crawford
Notary Public

Scale 1" = 600'

600' 0 600' 1200' 1800' 2400'

FILED

Map
To accompany application to change the point of diversion of a portion of permits 29766 29767 and 29768.
By Joseph Gene and Lois Baum
From underground

Desert Mountain Surveying Company
146 West Second Street
Winnemucca, Nevada 89445

Humboldt County Nevada

46991 46990 46989