N

A PORTION OF T5N, R31E and T6N, R31E, MDM

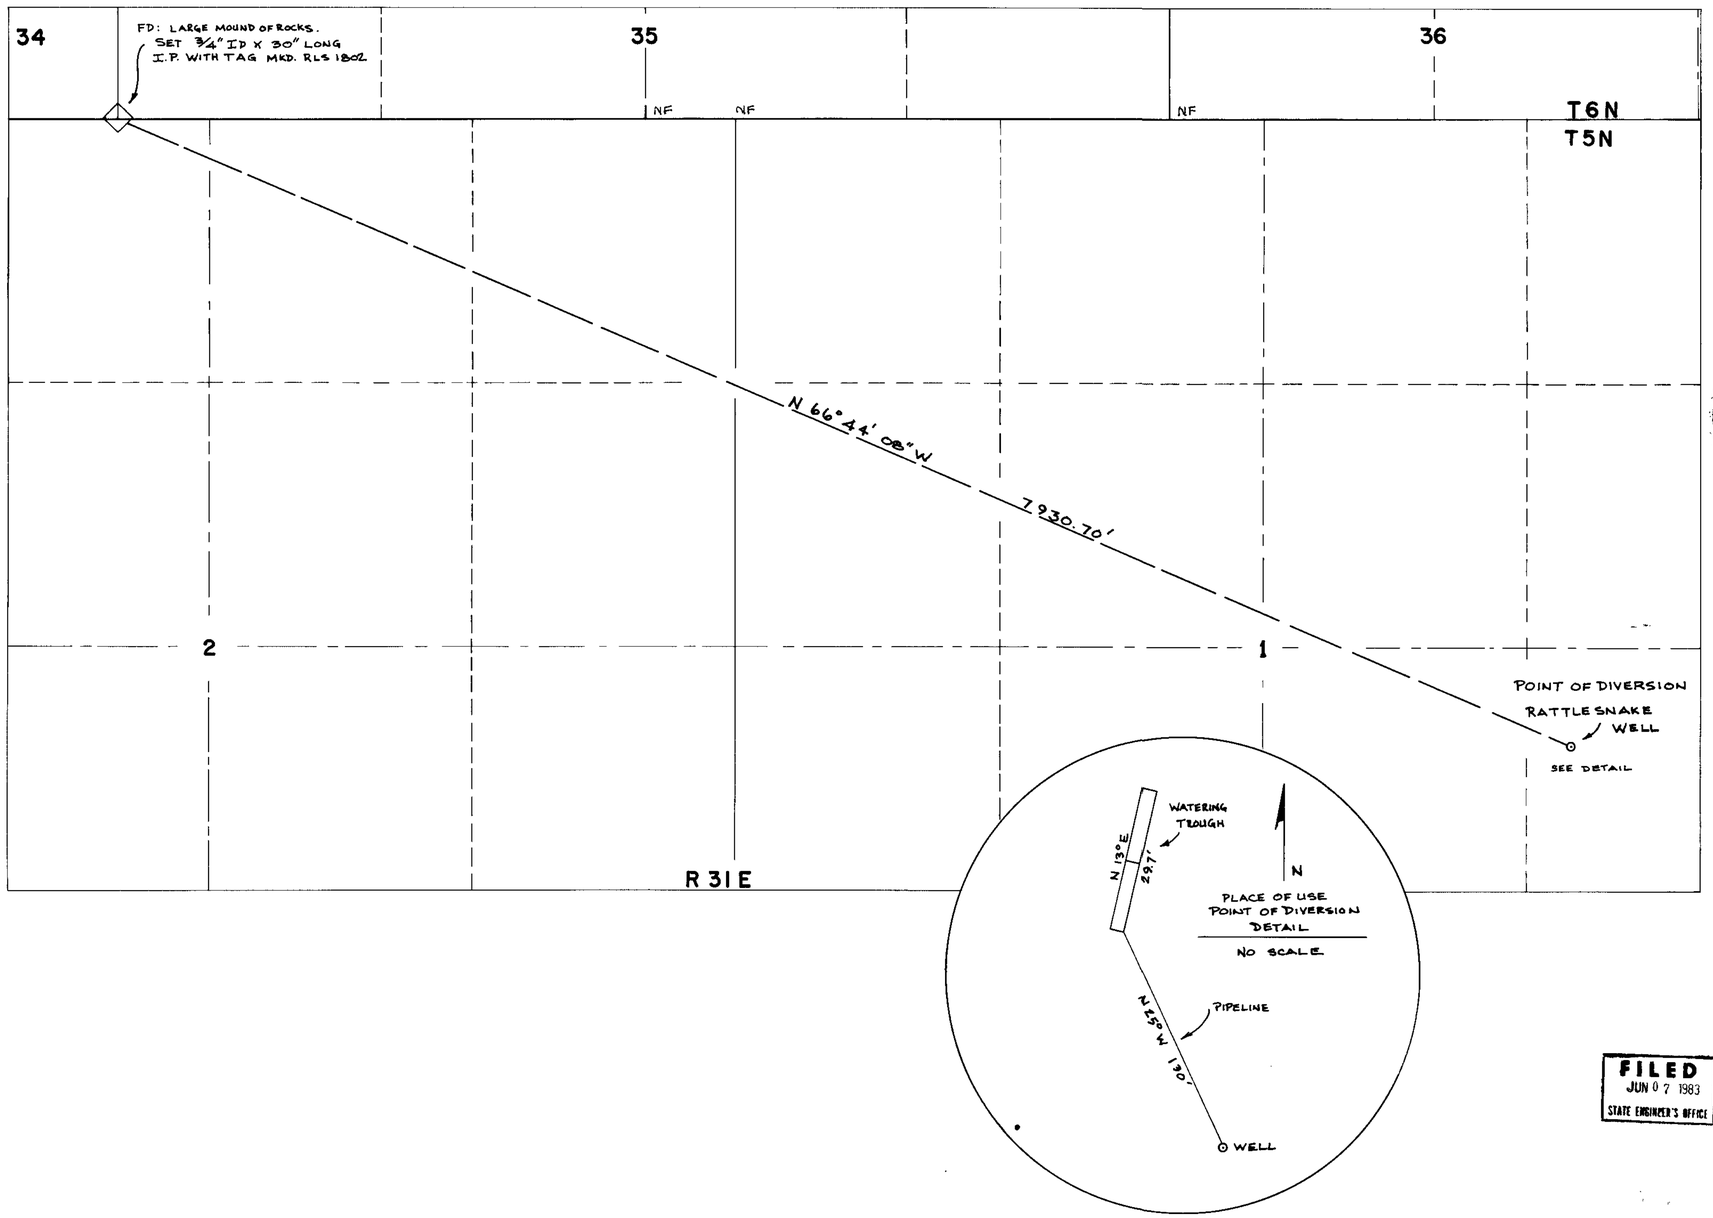

STATE OF NEVADA
COUNTY OF } SS

I, JOHN P. DAVIS, BEING FIRST DULY SWORN DEPOSE AND SAY THAT THIS MAP, CONSISTING OF ONE (1) SHEET, HAS BEEN CORRECTLY DRAWN TO THE DESIGNATED SCALE FROM FIELD NOTES OF A SURVEY MADE BY ME ON THE 25 & 30TH DAYS OF MAY, 1983, THAT IT TRULY AND CORRECTLY REPRESENTS THE LOCATION AND EXTENT OF THE WORKS USED TO DIVERT WATER FROM UNDERGROUND, IN MINERAL COUNTY BY SWEETWATER RANCH CO. FOR STOCKWATERING PURPOSES. THAT THE EXISTING POINT OF DIVERSION, THE APPROXIMATE LOCATION AND SIZE OF DIVERTING WORKS, THE PLACE AND MANNER OF USE, AND THE LOCATION AND NAMES OF ALL OTHER WORKS OR STREAMS WHICH ARE CROSSED BY, OR CONNECTED WITH THE SAID WORKS, ARE FULLY AND CORRECTLY DESIGNATED THEREON.

John P. Davis

JOHN P. DAVIS
STATE WATER RIGHT SURVEYOR #545

REGISTERED LAND SURVEYOR - STATE OF NEVADA
JOHN P. DAVIS
No. 1802

SUBSCRIBED AND SWORN TO BEFORE ME THIS 6th DAY OF JUNE, 1983.
NOTARY PUBLIC IN AND FOR LYON COUNTY, NEVADA.

Mary O'Donnell

MARY O'DONNELL
Notary Public - State of Nevada
LYON COUNTY
My Appointment Expires Sept. 21, 1986

BASIS OF BEARINGS: SOLAR OBSERVATION MADE BY MYSELF ON 30 MAY, 1983.

400' 200' 0 400' 800'
SCALE 1" = 400'

APPLICATION No. _____

FILED
JUN 07 1983
STATE ENGINEER'S OFFICE

CERTIFICATE No. ____ ISSUED ____

MAP

TO ACCOMPANY APPLICATION TO APPROPRIATE WATER FOR STOCKWATERING PURPOSES BY SWEETWATER RANCH COMPANY FROM

UNDERGROUND

SITUATE IN THE NW¼ SE¼ S.1, T5N, R31E, MD B&M
MINERAL COUNTY, NEVADA

BY JOHN P. DAVIS BOX 63 YERINGTON NEVADA 6/3/83 MSS

46995 FB-32