STATE OF NEVADA } S.S.
COUNTY OF STOREY

I, Greg Hess, being first duly sworn, depose and say that this map, consisting of one sheet, has been correctly drawn to the designated scale from field notes of a survey made by me on the 18th day of July, 1983; that it truly and correctly represents the proposed location and extent of the works used to divert water from an underground source in Lyon County, by Gold Canyon Placers, Inc., for mining, milling & domestic purposes. That the proposed point of diversion, the location of the millsite, the approximate size and capacity of the diverting conduit, and the location and names of all other works or streams which are crossed by or connected with said works, are fully and correctly designated hereon.

STATE WATER RIGHT SURVEYOR

Subscribed and sworn to before me this 21st day of July, 1983.

SUSANNE ANDREWS
Notary Public State of Nevada
STOREY COUNTY
My Appt. Expires Feb. 22, 1987

Susanne Andrews

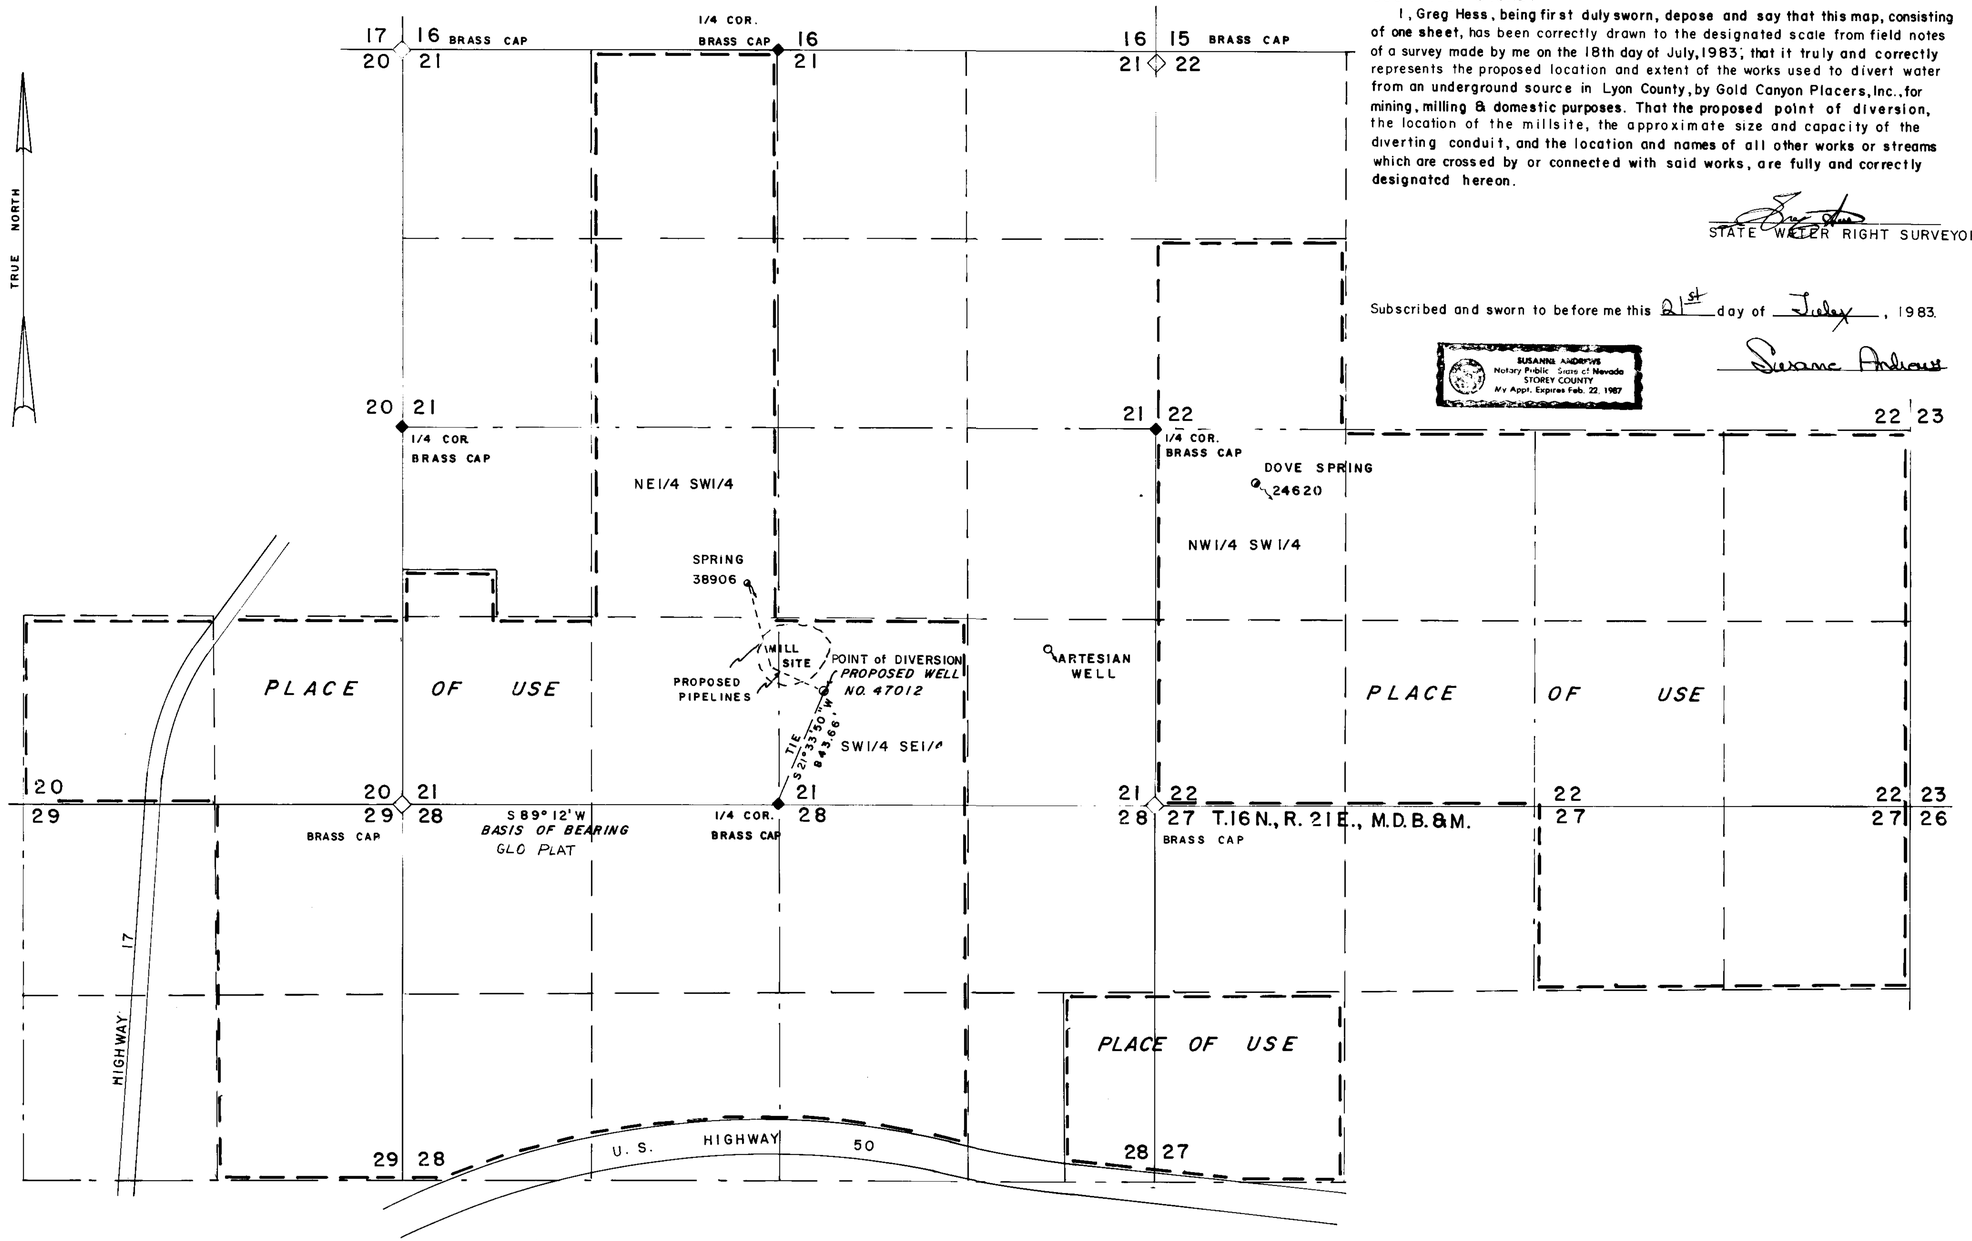

SCALE - 1" = 500'

0 100 250 500 1000 1500 2000 2500

MAP
TO ACCOMPANY APPLICATION
TO APPROPRIATE WATER FOR
MINING, MILLING & DOMESTIC
BY GOLD CANYON PLACERS, INC.
FROM UNDERGROUND SOURCE

47012