A PORTION OF T 7N, R25E, MDM

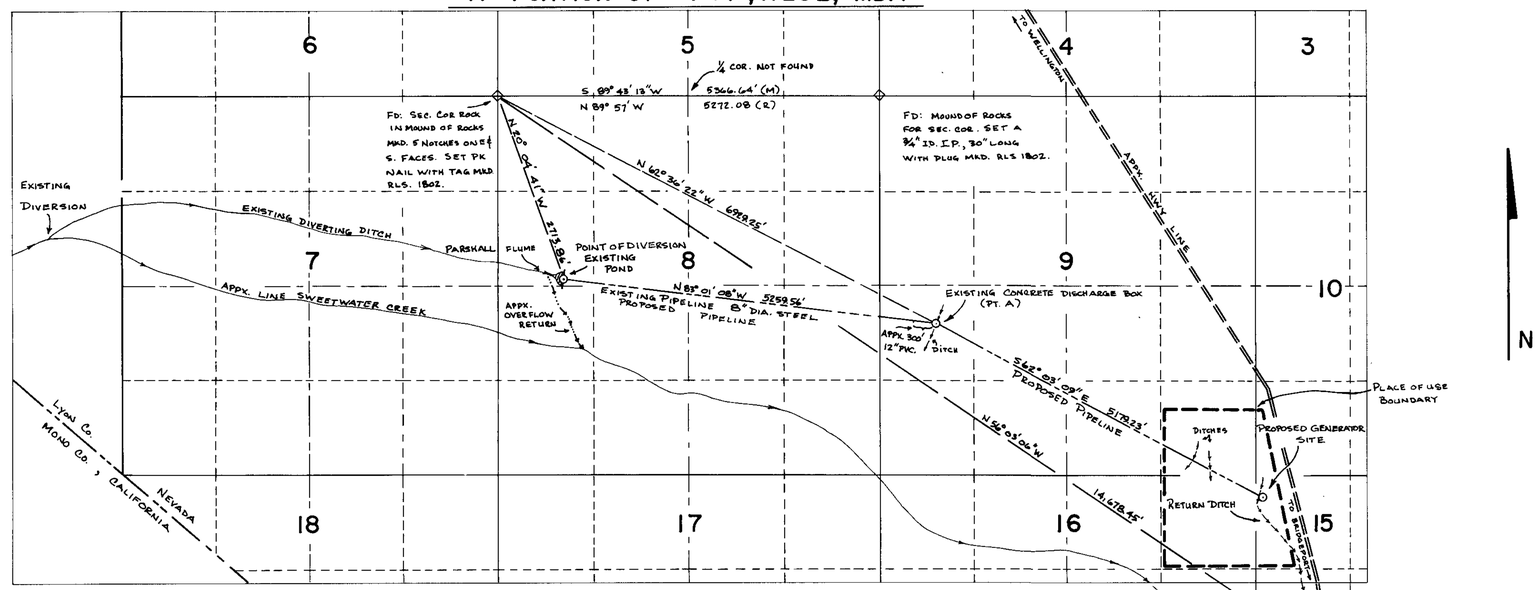

PLAN

SCALE 1" = 1000'

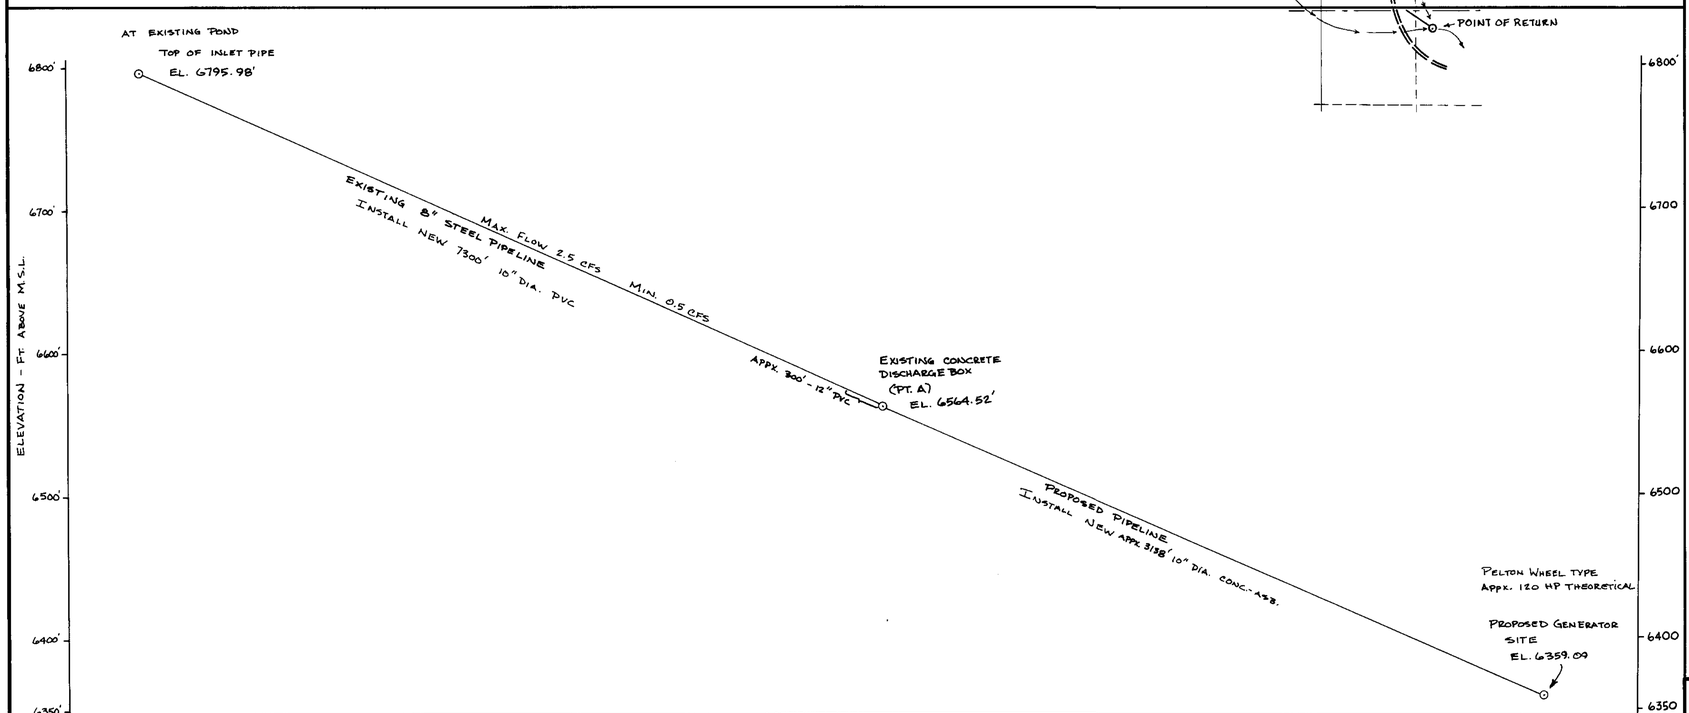

PROFILE

SCALE V: 1" = 50'
H: 1" = 500'

FILED
JUL
STATE ENGINEER'S OFFICE

STATE OF NEVADA
COUNTY OF LYON } S.S.

I, JOHN P. DAVIS, BEING FIRST DULY SWORN DEPOSE AND SAY THAT THIS MAP, CONSISTING OF ONE SHEET HAS BEEN CORRECTLY DRAWN TO THE DESIGNATED SCALE FROM FIELD NOTES OF A SURVEY MADE BY ME BETWEEN 19 FEB. 1983 AND 19 MAY 1983, THAT IT TRULY AND CORRECTLY REPRESENTS THE PROPOSED LOCATION AND EXTENT OF THE WORKS USED TO DIVERT WATER FROM SWEETWATER CREEK, IN LYON COUNTY, BY SWEETWATER RANCH COMPANY FOR POWER PURPOSES, A NON-CONSUMPTIVE USE. THAT THE PROPOSED POINT OF DIVERSION AND RETURN, THE LOCATION OF THE POWERHOUSE, THE APPROXIMATE SIZE AND CAPACITY OF THE DIVERTING CONDUIT, AND THE LOCATION AND NAMES OF ALL OTHER WORKS OR STREAMS WHICH ARE CROSSED BY OR CONNECTED WITH SAID WORKS, ARE FULLY AND CORRECTLY DESIGNATED THEREON.

LAND SURVEYOR - STATE OF NEVADA
JOHN P. DAVIS
No. 1802

John P. Davis
JOHN P. DAVIS
STATE WATER RIGHT SURVEYOR #545

SUBSCRIBED AND SWORN TO BEFORE ME
THIS 6th DAY OF JUNE, 1983.
NOTARY PUBLIC IN AND FOR LYON COUNTY, NV.

Mary O'Donnell

MARY O'DONNELL
Notary Public - State of Nevada
LYON COUNTY
My Appointment Expires Sept. 21, 1986

BASIS OF BEARINGS: SOLAR OBSERVATION TAKEN ON 19 MAY 1983.

1000' 500' 0 1000' 2000'
SCALE 1" = 1000'
(OR AS INDICATED)

APPLICATION No. 47016

CERTIFICATE NO. 13177 ISSUED 12-3-91

MAP

TO ACCOMPANY APPLICATION TO APPROPRIATE WATER FOR POWER PURPOSES, A NON-CONSUMPTIVE USE, BY SWEETWATER RANCH COMPANY, FROM SWEETWATER CREEK. SITUATE IN SEC. 8, 9, 15, T7N, R25E, MDM. PROPOSED POWERHOUSE IN NW ¼ NW ¼ SEC. 15, T7N, R25E MDM. LYON COUNTY, NEVADA

JOHN P. DAVIS
BOX 162
WELLINGTON, NEVADA

3 JUNE 1983

AMENDED 7/20/83 MSS

47016 FB-29 & 31