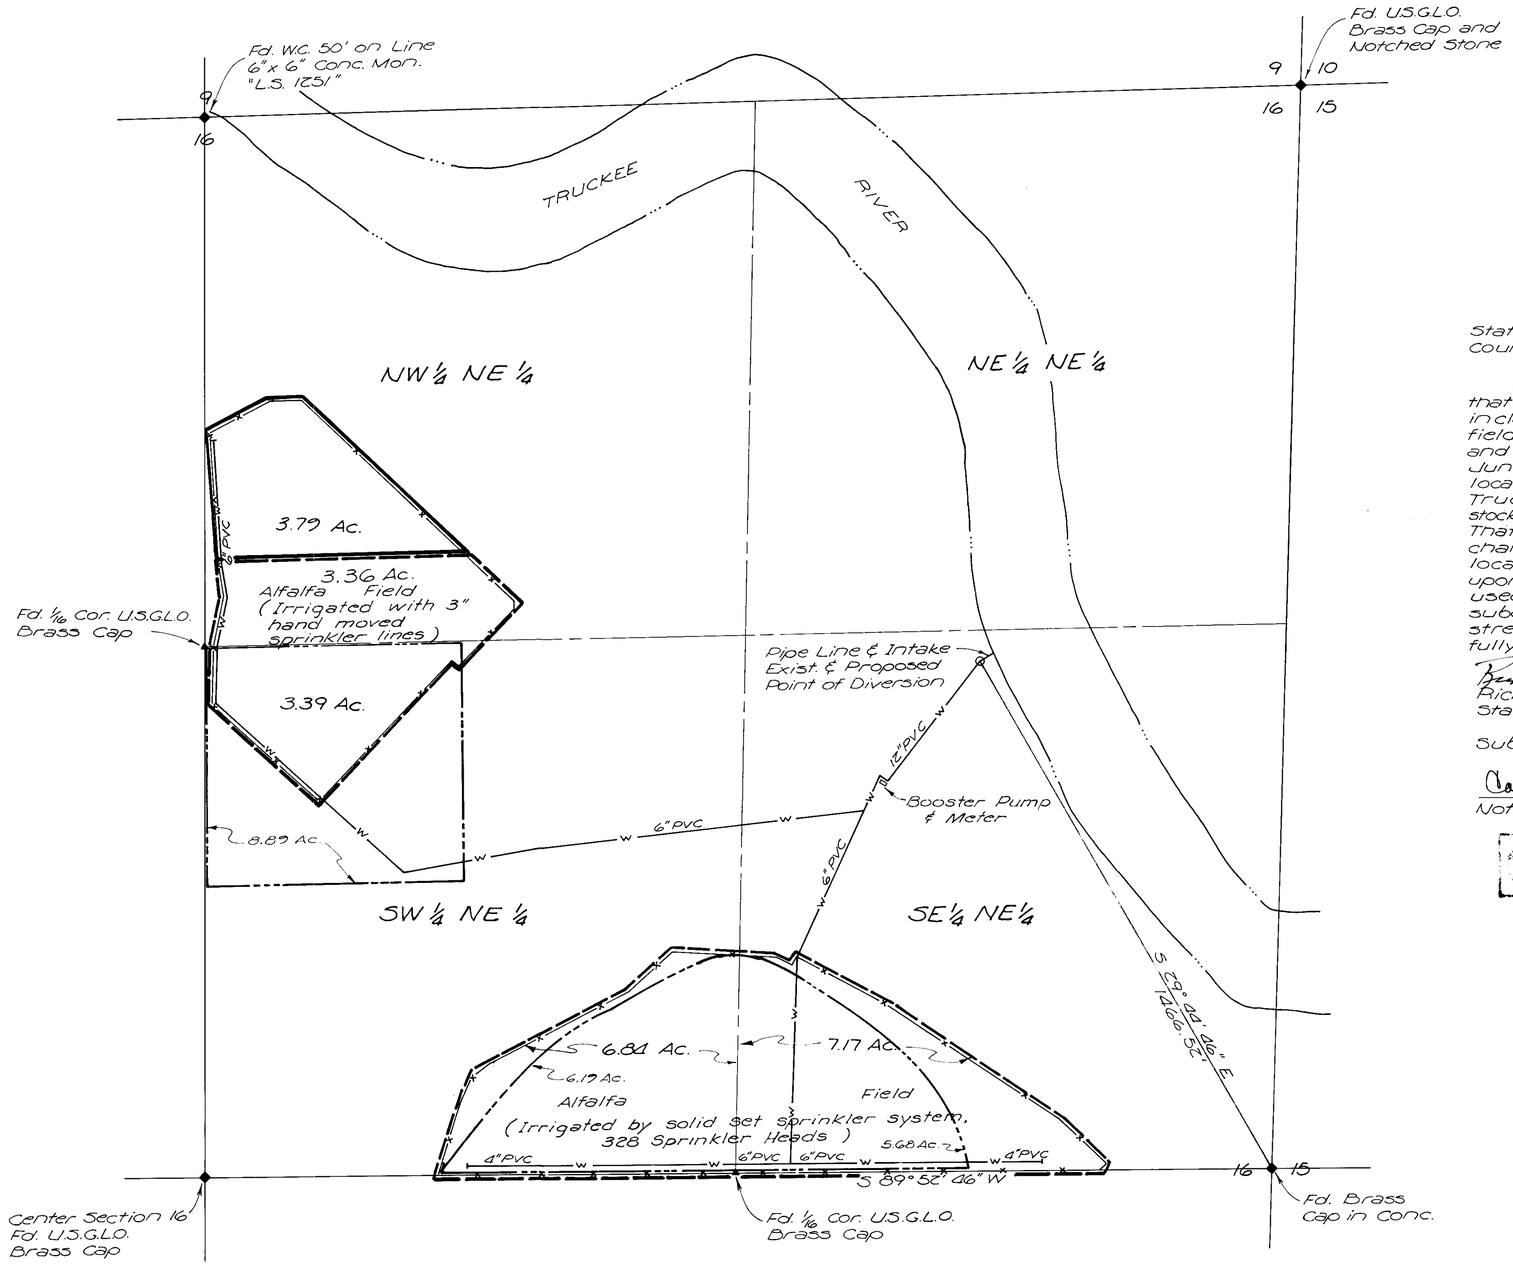

CULTURAL MAP TABULATION

SECTION	SUBDIVISION	TOWNSHIP	RANGE	CULTIVATED ACREAGE	DESCRIPTION OF CULTURE	DATE OF FIRST CULTURE
16	NW¼ NE¼	21 N	24 E	7.15 Ac.	Alfalfa	Fall 1982
16	SW¼ NE¼	"	"	10.23 Ac.	Alfalfa	Fall 1982
16	SE¼ NE¼	"	"	7.17 Ac.	Alfalfa	Fall 1982
	Total			24.55 Ac.		

State of Nevada
County of Washoe SS

I, Richard W. Arden, being first duly sworn, depose and say that this map, consisting of two sheets, numbered from 1 to 2, inclusive, has been correctly drawn to the designated scale from field notes of a survey made by me, or under my supervision and direction, between the 31st day of May, and the 7th day of June, 1983; that it truly and correctly represents the proposed location and extent of the works used to divert water from Truckee River in Washoe County, by University of Nevada for irrigation, stockwater & domestic purposes under application numbers 16900 & 38860. That the point of diversion, the location, the size of the diverting channel, location and description of all measuring devices, the location and extent of lands owned or controlled by the applicant upon which water applied for under application no. 38860 is used, together with the area and kind of culture in each 40-acre subdivision, and the location and names of all other works or streams which are crossed by or connected with said works are fully and correctly designated thereon.

Richard W. Arden
Richard W. Arden
State Water Right Surveyor No. 307

Subscribed and sworn to before me this 10th day of June 1983.

Carol Ann Adams
Notary Public

Basis of Bearings:
South Line of the N.E.¼ Sec. 16
T21N, R24E M.D.M. (I.E. S89°52' 46" W)
as shown on File No. 242331
Washoe County Records.

400 200 0 200 400
1" = 200'

T. 21 N., R. 24 E. M.D.M.

EXISTING and PROPOSED PLACE of USE

EXISTING PLACE OF USE 38860 20.76 AC.
PROPOSED PLACE OF USE 20.76 Ac. } 24.55 Ac.
PROPOSED PLACE OF USE 3.79 Ac. }

FILED JUL 22 1983 STATE ENGINEER'S OFFICE

MAP
TO ACCOMPANY APPLICATION
TO CHANGE POINT OF DIVERSION,
PLACE OF USE AND PROOF OF BENEFICIAL USE
UNDER APPLICATIONS 16900 & 38860 FOR
IRRIGATION, STOCKWATER & DOMESTIC PURPOSES
BY UNIVERSITY OF NEVADA
FROM THE TRUCKEE RIVER
IN WASHOE COUNTY, NEVADA

SEA ENGINEERS/PLANNERS
950 INDUSTRIAL WAY
SPARKS, NEVADA

JOB NO. 161-003-791
DATE 6-2-83
DR. R.T.

81808 47021 47020

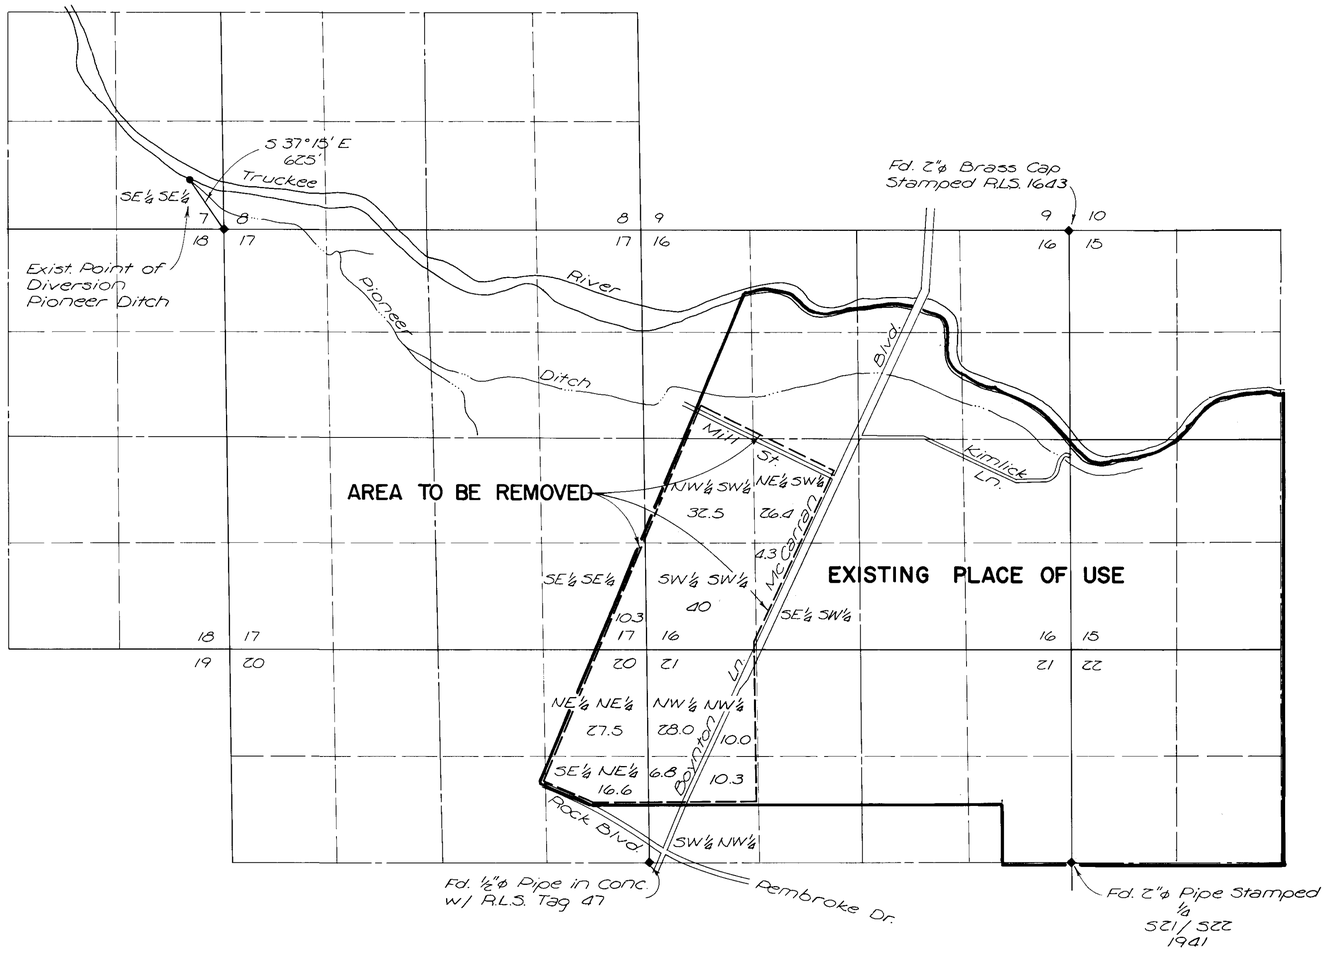

T. 19 N., R. 20 E. M.D.M.

Basis of Bearings: Washoe County Water Conservation Co. Map under Application 6534

2000 1000 500 0 1000 2000

1" = 1000'

FILED JUL 26 1983

MAP
TO ACCOMPANY APPLICATION
TO CHANGE POINT OF DIVERSION,
PLACE OF USE AND PROOF OF BENEFICIAL USE
UNDER APPLICATIONS 16900 & 38860 FOR
IRRIGATION, STOCKWATER & DOMESTIC PURPOSES
BY UNIVERSITY OF NEVADA
FROM THE TRUCKEE RIVER
IN WASHOE COUNTY, NEVADA

sea ENGINEERS/PLANNERS
950 INDUSTRIAL WAY
SPARKS, NEVADA

JOB NO. 161-003-791
DATE 6-2-83
DR. R.T.

47021 47020