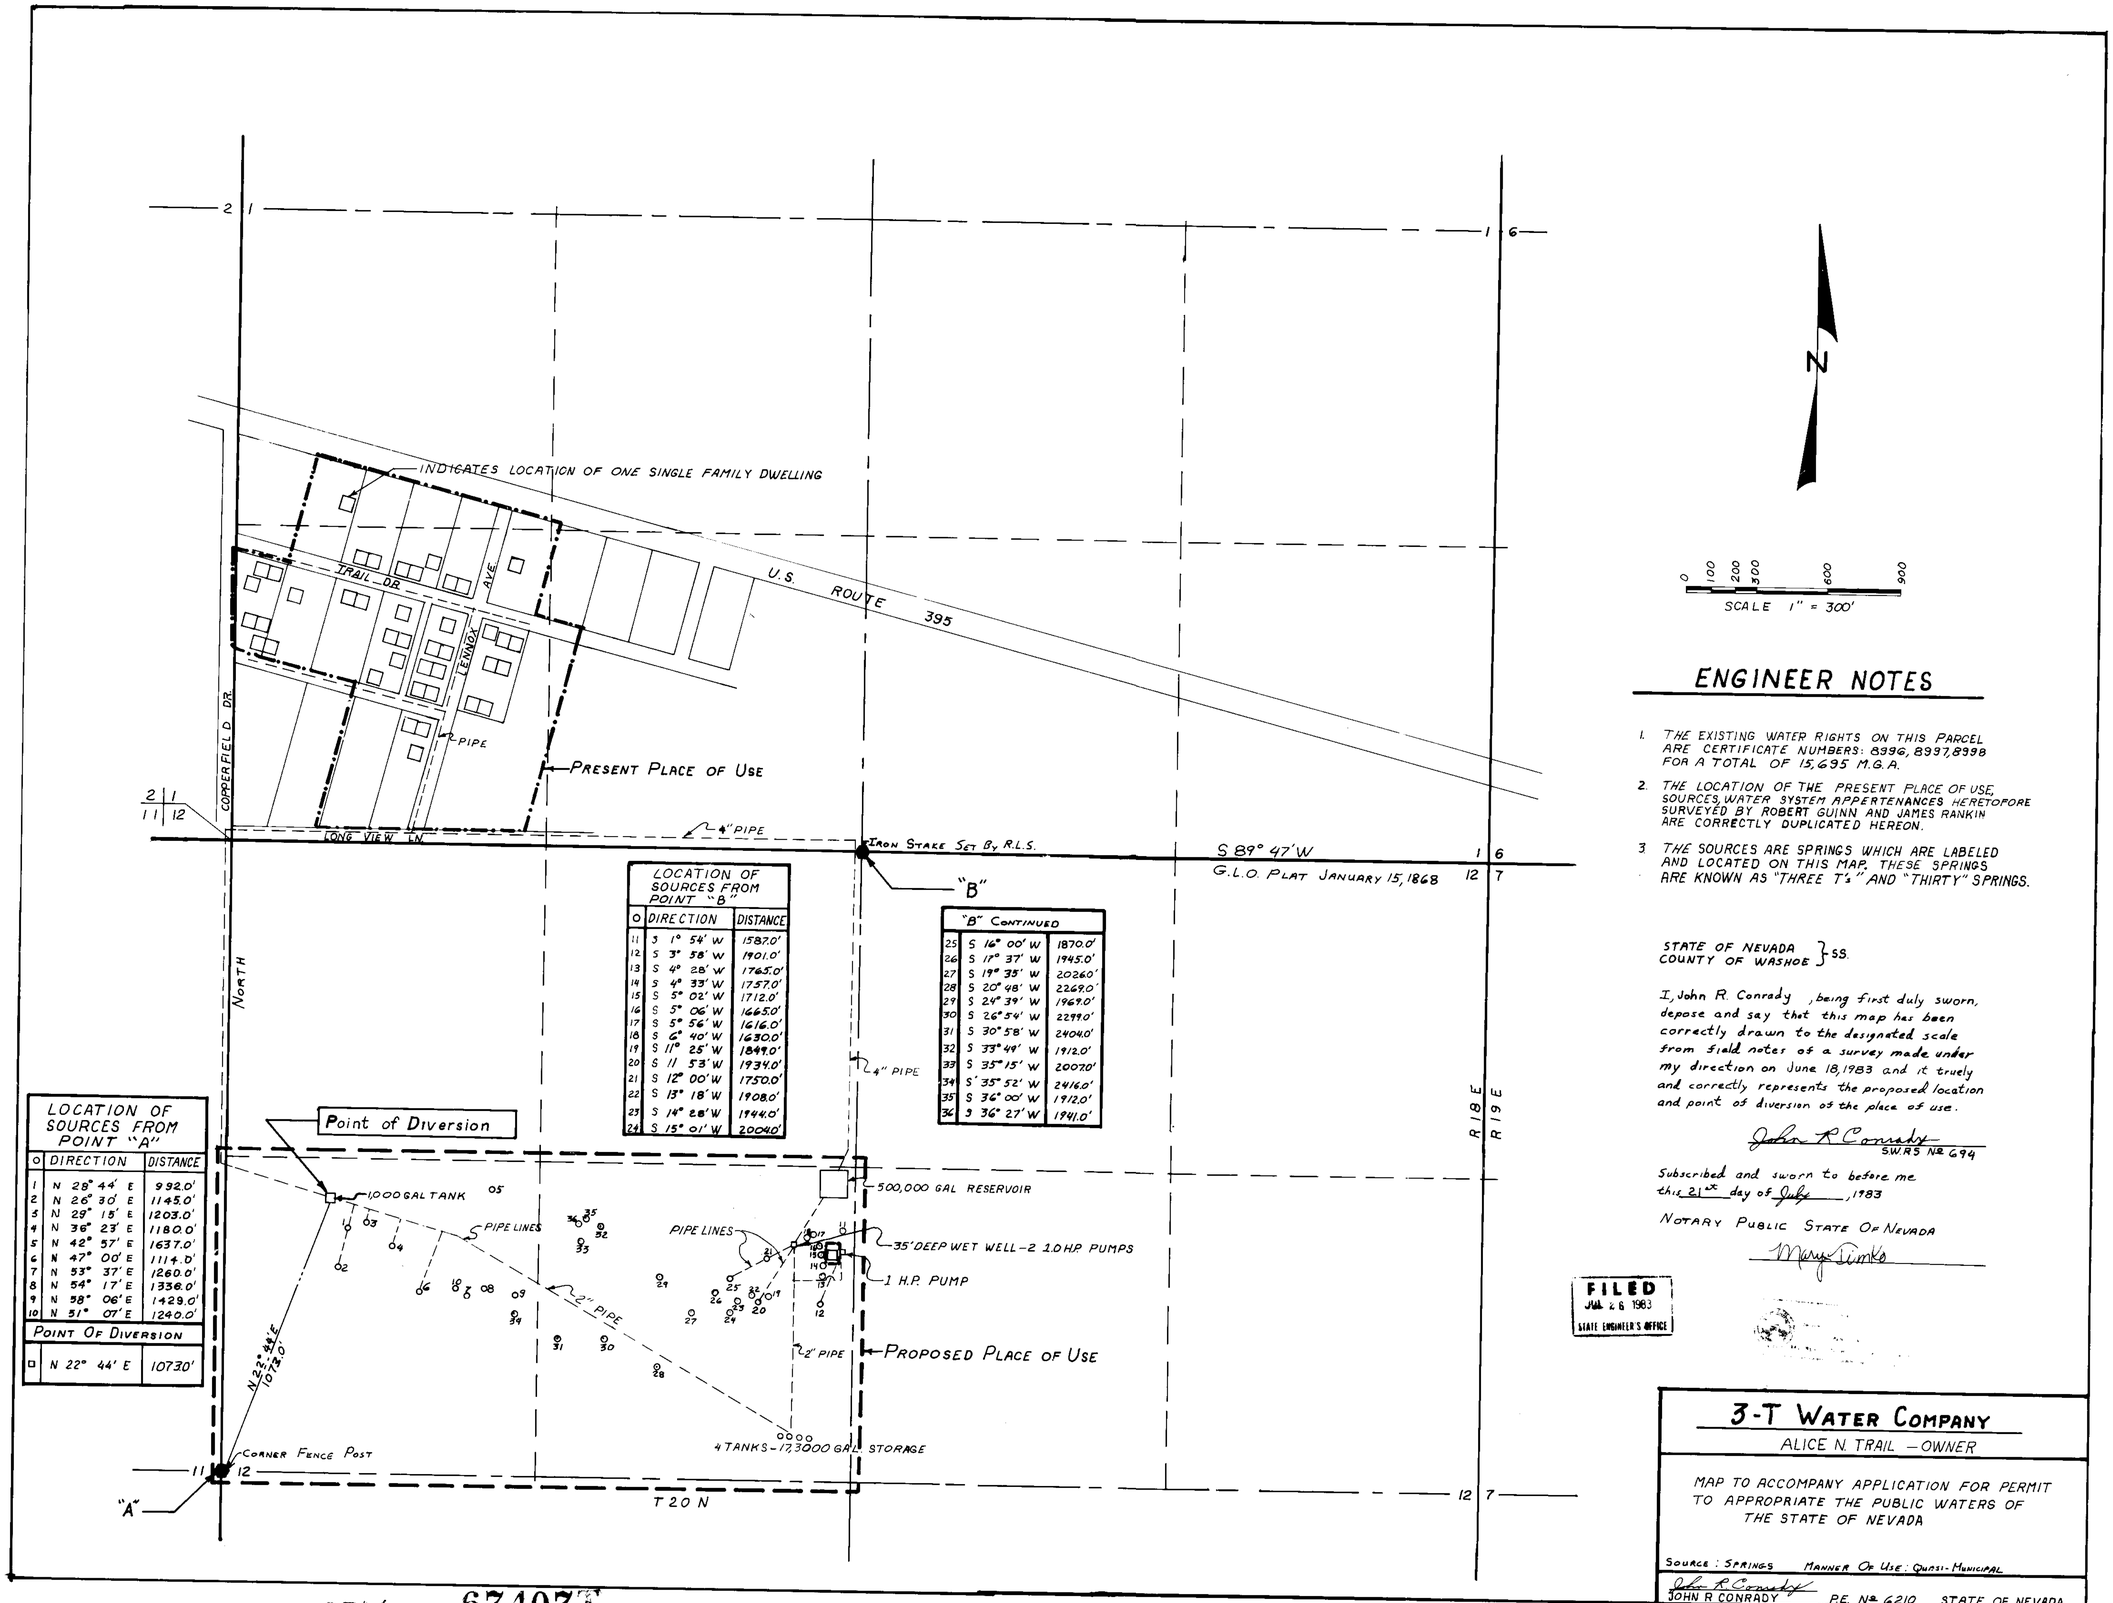

LOCATION OF SOURCES FROM POINT "A"		
O	DIRECTION	DISTANCE
1	N 28° 44' E	992.0'
2	N 26° 30' E	1145.0'
3	N 29° 15' E	1203.0'
4	N 36° 23' E	1180.0'
5	N 42° 57' E	1637.0'
6	N 47° 00' E	1114.0'
7	N 53° 37' E	1260.0'
8	N 54° 17' E	1336.0'
9	N 58° 06' E	1429.0'
10	N 51° 07' E	1240.0'
POINT OF DIVERSION		
D	N 22° 44' E	1073.0'

LOCATION OF SOURCES FROM POINT "B"		
O	DIRECTION	DISTANCE
11	S 1° 54' W	1587.0'
12	S 3° 58' W	1901.0'
13	S 4° 28' W	1765.0'
14	S 4° 33' W	1757.0'
15	S 5° 02' W	1712.0'
16	S 5° 06' W	1665.0'
17	S 5° 56' W	1616.0'
18	S 6° 40' W	1630.0'
19	S 11° 25' W	1849.0'
20	S 11 53' W	1934.0'
21	S 12° 00' W	1750.0'
22	S 13° 18' W	1908.0'
23	S 14° 28' W	1944.0'
24	S 15° 01' W	2004.0'

"B" CONTINUED		
25	S 16° 00' W	1870.0'
26	S 17° 37' W	1945.0'
27	S 19° 35' W	2026.0'
28	S 20° 48' W	2269.0'
29	S 24° 39' W	1969.0'
30	S 26° 54' W	2299.0'
31	S 30° 58' W	2404.0'
32	S 33° 49' W	1912.0'
33	S 35° 15' W	2007.0'
34	S 35° 52' W	2416.0'
35	S 36° 00' W	1912.0'
36	S 36° 27' W	1941.0'

ENGINEER NOTES

1. THE EXISTING WATER RIGHTS ON THIS PARCEL ARE CERTIFICATE NUMBERS: 8996, 8997, 8998 FOR A TOTAL OF 15.695 M.G.A.
2. THE LOCATION OF THE PRESENT PLACE OF USE, SOURCES, WATER SYSTEM APPERTENANCES HERETOPORE SURVEYED BY ROBERT GUINN AND JAMES RANKIN ARE CORRECTLY DUPLICATED HEREON.
3. THE SOURCES ARE SPRINGS WHICH ARE LABELED AND LOCATED ON THIS MAP. THESE SPRINGS ARE KNOWN AS "THREE T's" AND "THIRTY" SPRINGS.

STATE OF NEVADA
COUNTY OF WASHOE } SS.

I, John R. Conrady, being first duly sworn, depose and say that this map has been correctly drawn to the designated scale from field notes of a survey made under my direction on June 18, 1983 and it truely and correctly represents the proposed location and point of diversion of the place of use.

John R Conrady
SW.R.S № 694

Subscribed and sworn to before me this 21st day of July, 1983

NOTARY PUBLIC STATE OF NEVADA

Mary Tinko

FILED
JUL 26 1983
STATE ENGINEER'S OFFICE

3-T WATER COMPANY

ALICE N. TRAIL — OWNER

MAP TO ACCOMPANY APPLICATION FOR PERMIT TO APPROPRIATE THE PUBLIC WATERS OF THE STATE OF NEVADA

SOURCE: SPRINGS MANNER OF USE: QUASI-MUNICIPAL

John R Conrady
JOHN R CONRADY P.E. № 6210 STATE OF NEVADA

8746T 67407T 66225T 65037T 63011T 62000T 59844T 57705-T47046