LEGEND

◆ — FOUND BLM BRASS CAP SET 1971

BASIS OF BEARING

BLM DEPENDENT RESURVEY PLAT T. 20 N., R. 38 E. M.D.B. & M.

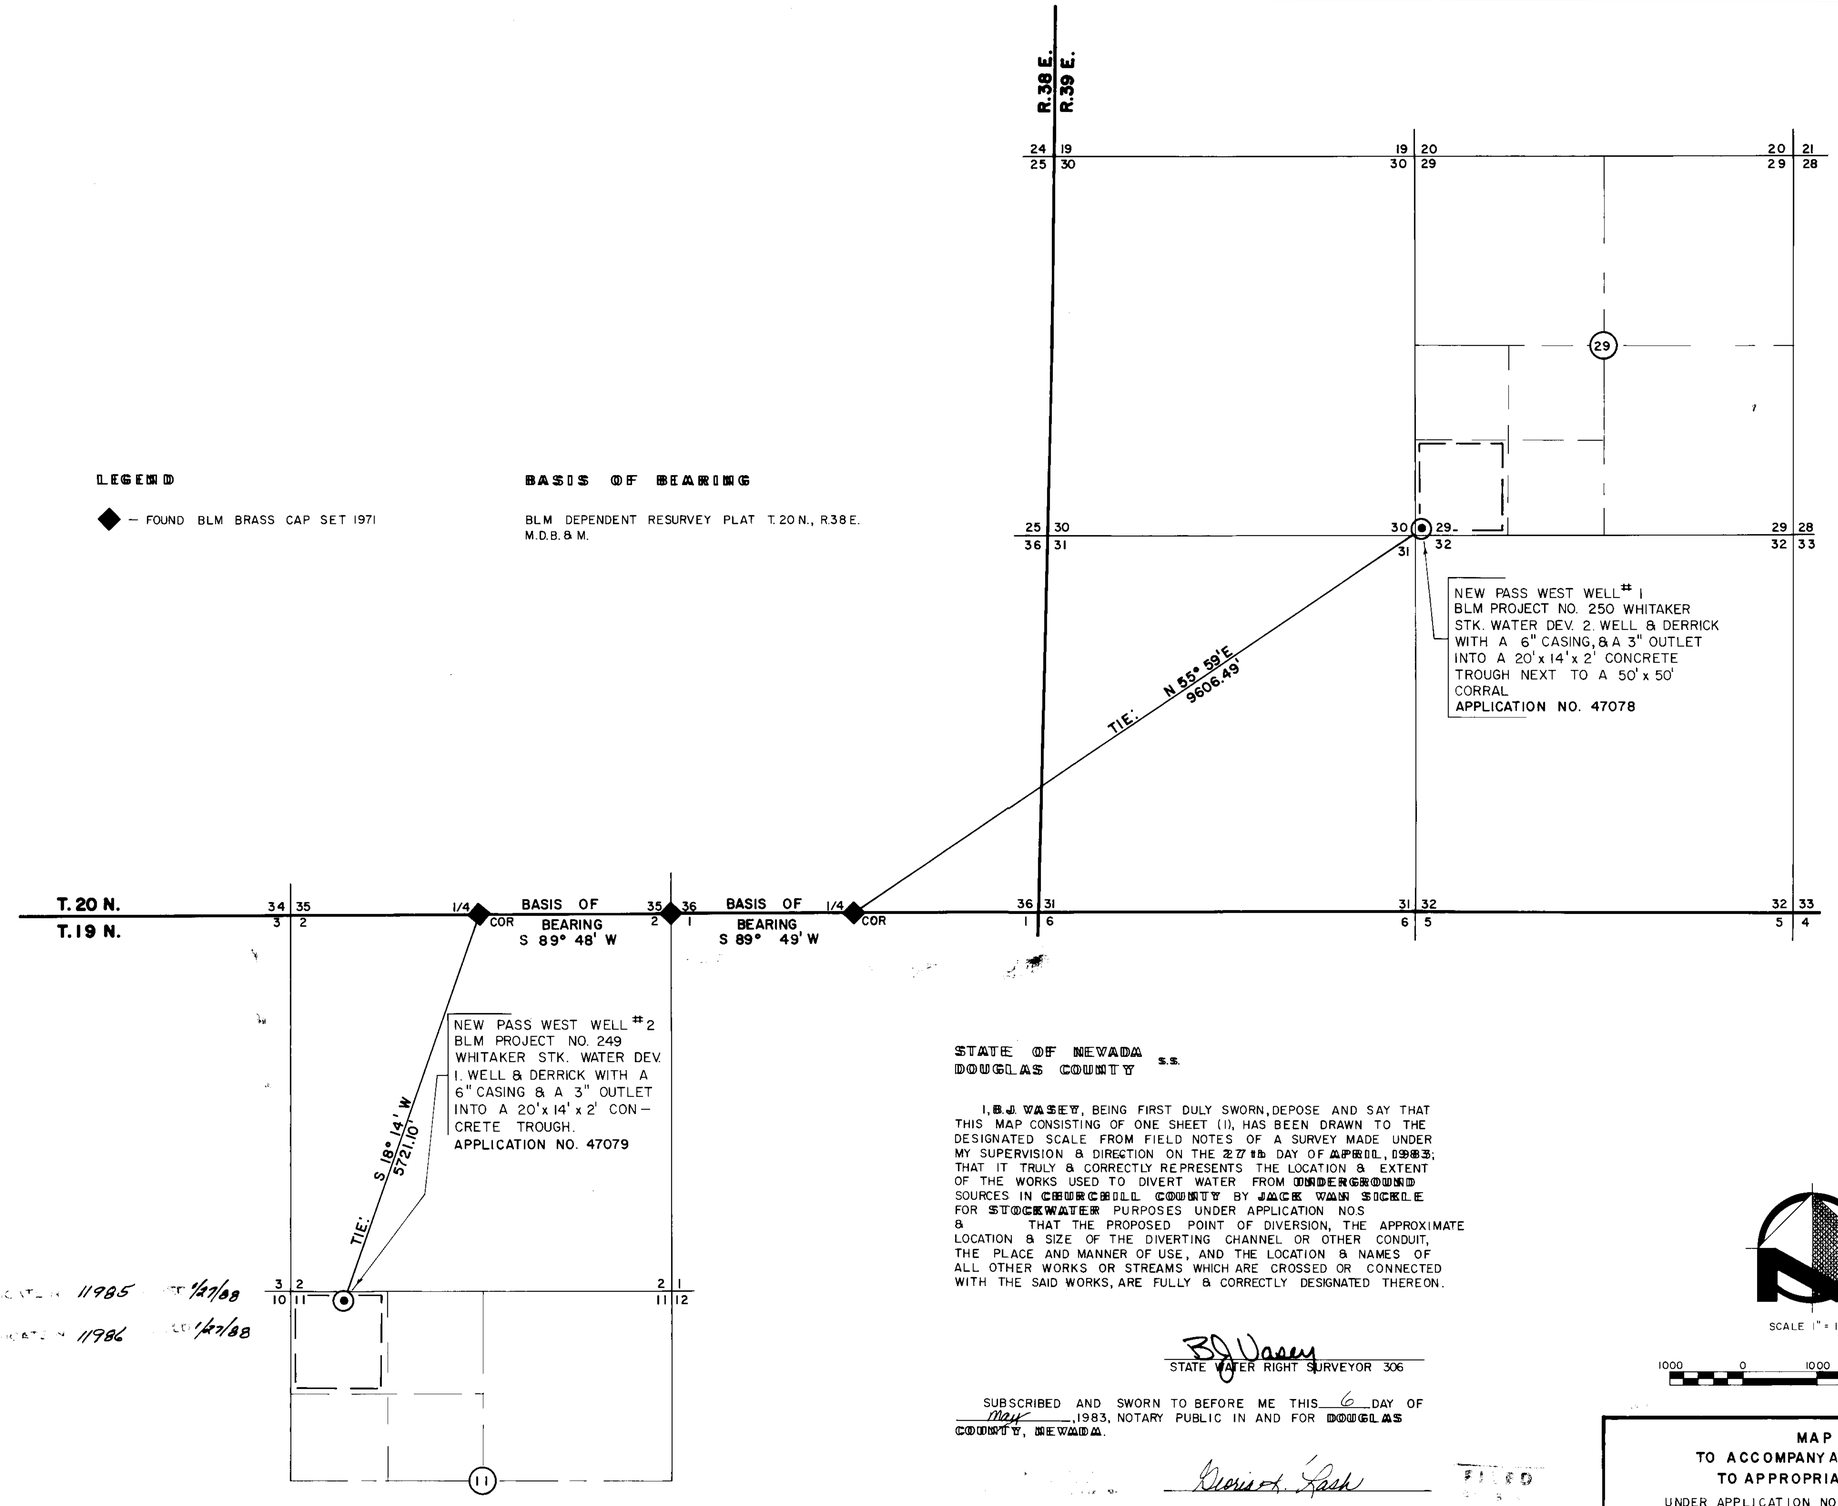

STATE OF NEVADA
DOUGLAS COUNTY s.s.

I, B.J. VASEY, BEING FIRST DULY SWORN, DEPOSE AND SAY THAT THIS MAP CONSISTING OF ONE SHEET (1), HAS BEEN DRAWN TO THE DESIGNATED SCALE FROM FIELD NOTES OF A SURVEY MADE UNDER MY SUPERVISION & DIRECTION ON THE 27th DAY OF APRIL, 1983; THAT IT TRULY & CORRECTLY REPRESENTS THE LOCATION & EXTENT OF THE WORKS USED TO DIVERT WATER FROM UNDERGROUND SOURCES IN CHURCHILL COUNTY BY JACK VAN SICKLE FOR STOCKWATER PURPOSES UNDER APPLICATION NOS & THAT THE PROPOSED POINT OF DIVERSION, THE APPROXIMATE LOCATION & SIZE OF THE DIVERTING CHANNEL OR OTHER CONDUIT, THE PLACE AND MANNER OF USE, AND THE LOCATION & NAMES OF ALL OTHER WORKS OR STREAMS WHICH ARE CROSSED OR CONNECTED WITH THE SAID WORKS, ARE FULLY & CORRECTLY DESIGNATED THEREON.

B.J. Vasey
STATE WATER RIGHT SURVEYOR 306

SUBSCRIBED AND SWORN TO BEFORE ME THIS 6 DAY OF May, 1983, NOTARY PUBLIC IN AND FOR DOUGLAS COUNTY, NEVADA.

Gloria K. Lash

SCALE 1" = 1000'

1000 0 1000 2000 3000

MAP
TO ACCOMPANY APPLICATION
TO APPROPRIATE WATER
UNDER APPLICATION NO'S 47078 & 47079
FOR STOCKWATER PURPOSES
BY
JACK VAN SICKLE
FROM UNDERGROUND SOURCES
IN CHURCHILL COUNTY, NEVADA

47079 47078

VASEY ENGINEERING CO., INC.	DATE:	4/29/83
1637 ESMERALDA PL. P.O. Box 1164 Minden, Nevada 89423 (702) 782-2382 (702) 882-5417	JOB NO.	M-499
	DRAWN BY:	T.B.