LEGAL DESCRIPTION

A portion of the North East Quarter (NE 1/4), South East Quarter (SE 1/4), of Section 31, Township 21 South, Range 62 East, M.D.B.& M., Clark County, Nevada.

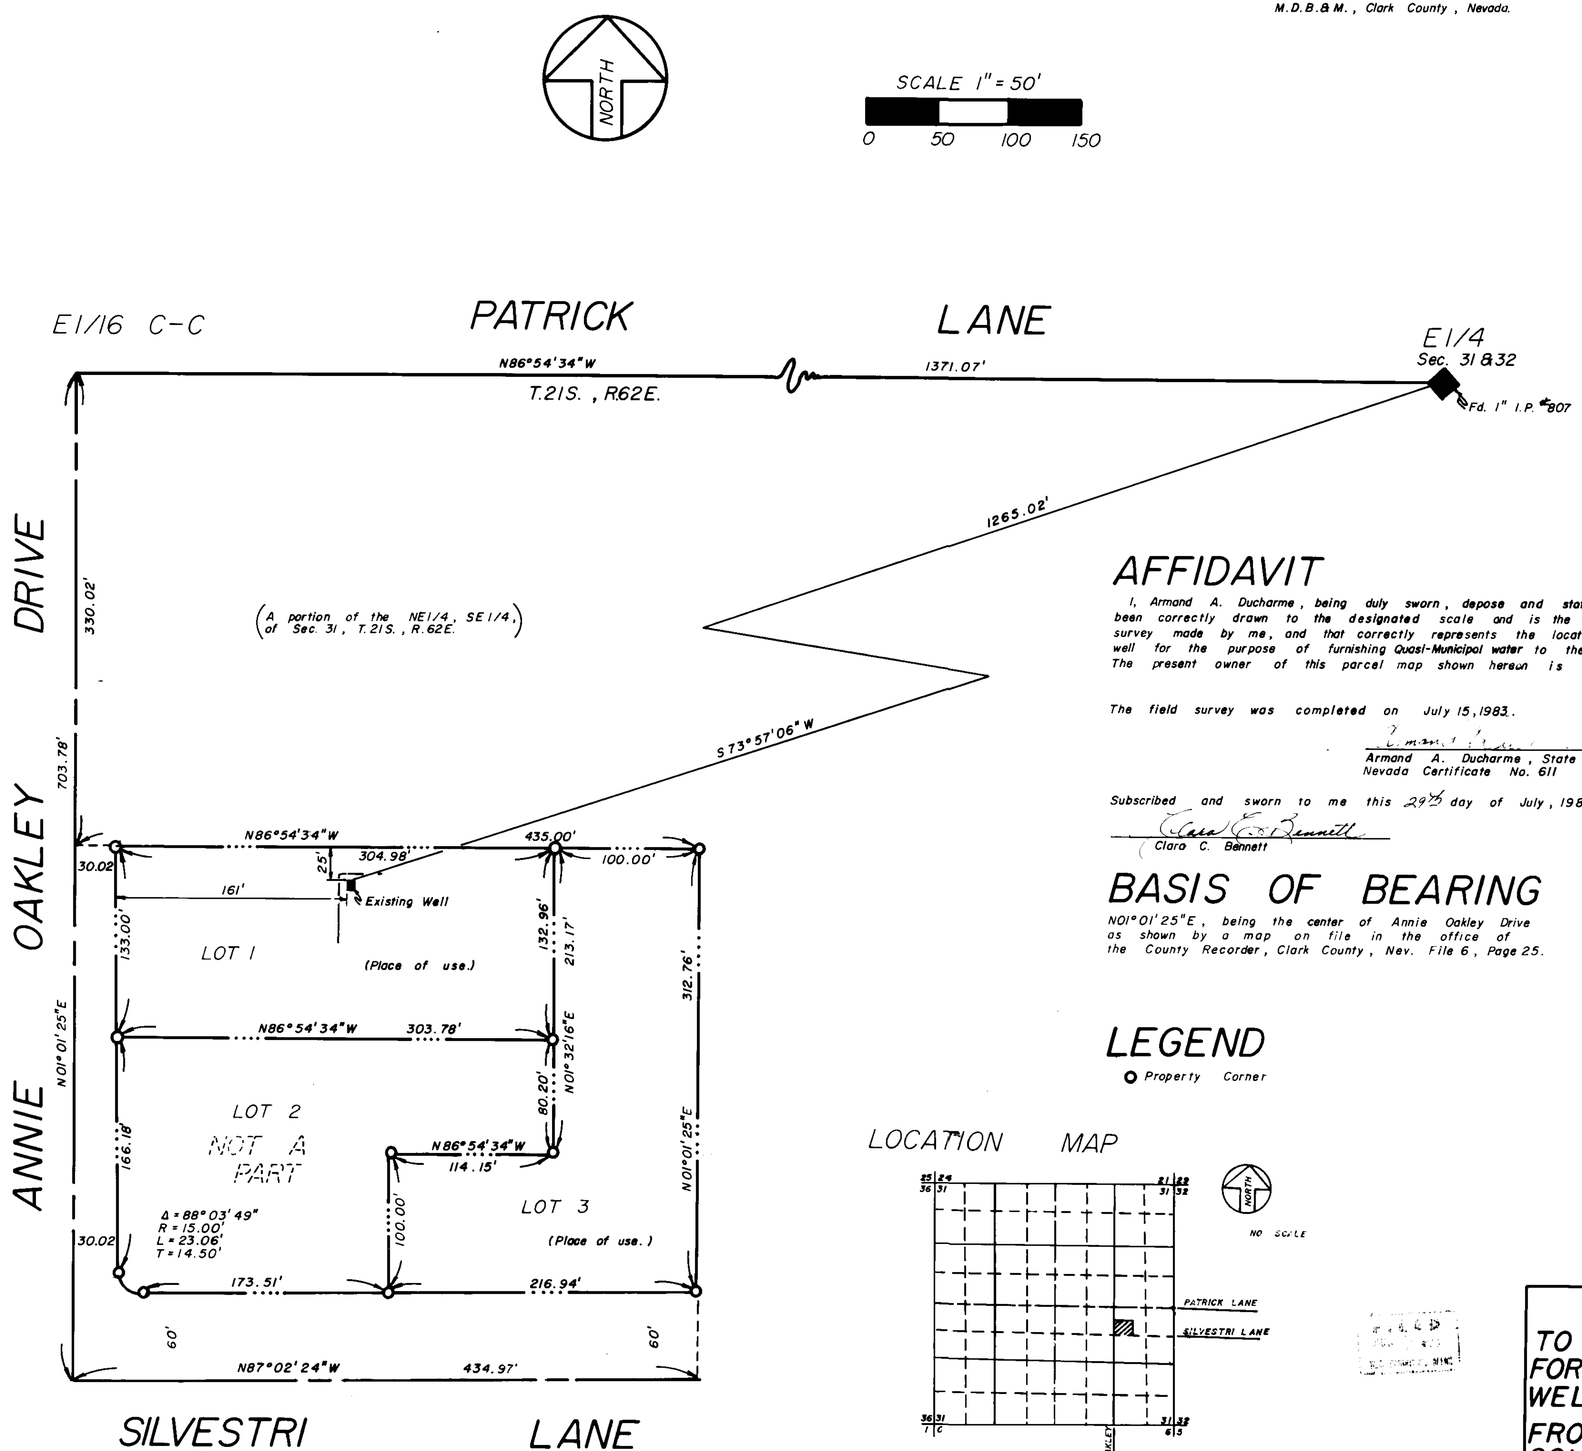

AFFIDAVIT

I, Armand A. Ducharme, being duly sworn, depose and state that this map has been correctly drawn to the designated scale and is the result of an actual survey made by me, and that correctly represents the location of a existing well for the purpose of furnishing Quasi-Municipal water to the parcels shown hereon. The present owner of this parcel map shown hereon is Charles Alan Dennis.

The field survey was completed on July 15, 1983.

Armand A. Ducharme, State Water Rights Surveyor
Nevada Certificate No. 611

Subscribed and sworn to me this 29th day of July, 1983

Clara C. Bennett

CLARA C. BENNETT

BASIS OF BEARING

N01°01'25"E, being the center of Annie Oakley Drive as shown by a map on file in the office of the County Recorder, Clark County, Nev. File 6, Page 25.

LEGEND

○ Property Corner

LOCATION MAP

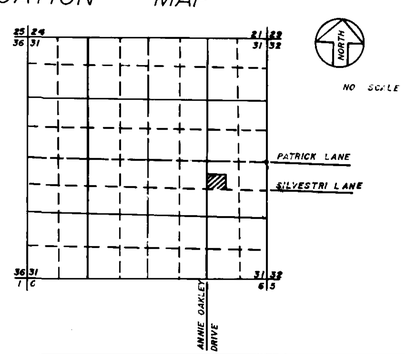

47115

MAP

TO ACCOMPANY APPLICATION FOR A QUASI-MUNICIPAL WELL CHARLES ALAN DENNIS FROM AN UNDERGROUND SOURCE LAS VEGAS ARTESIAN BASIN, CLARK COUNTY, NEVADA

47115