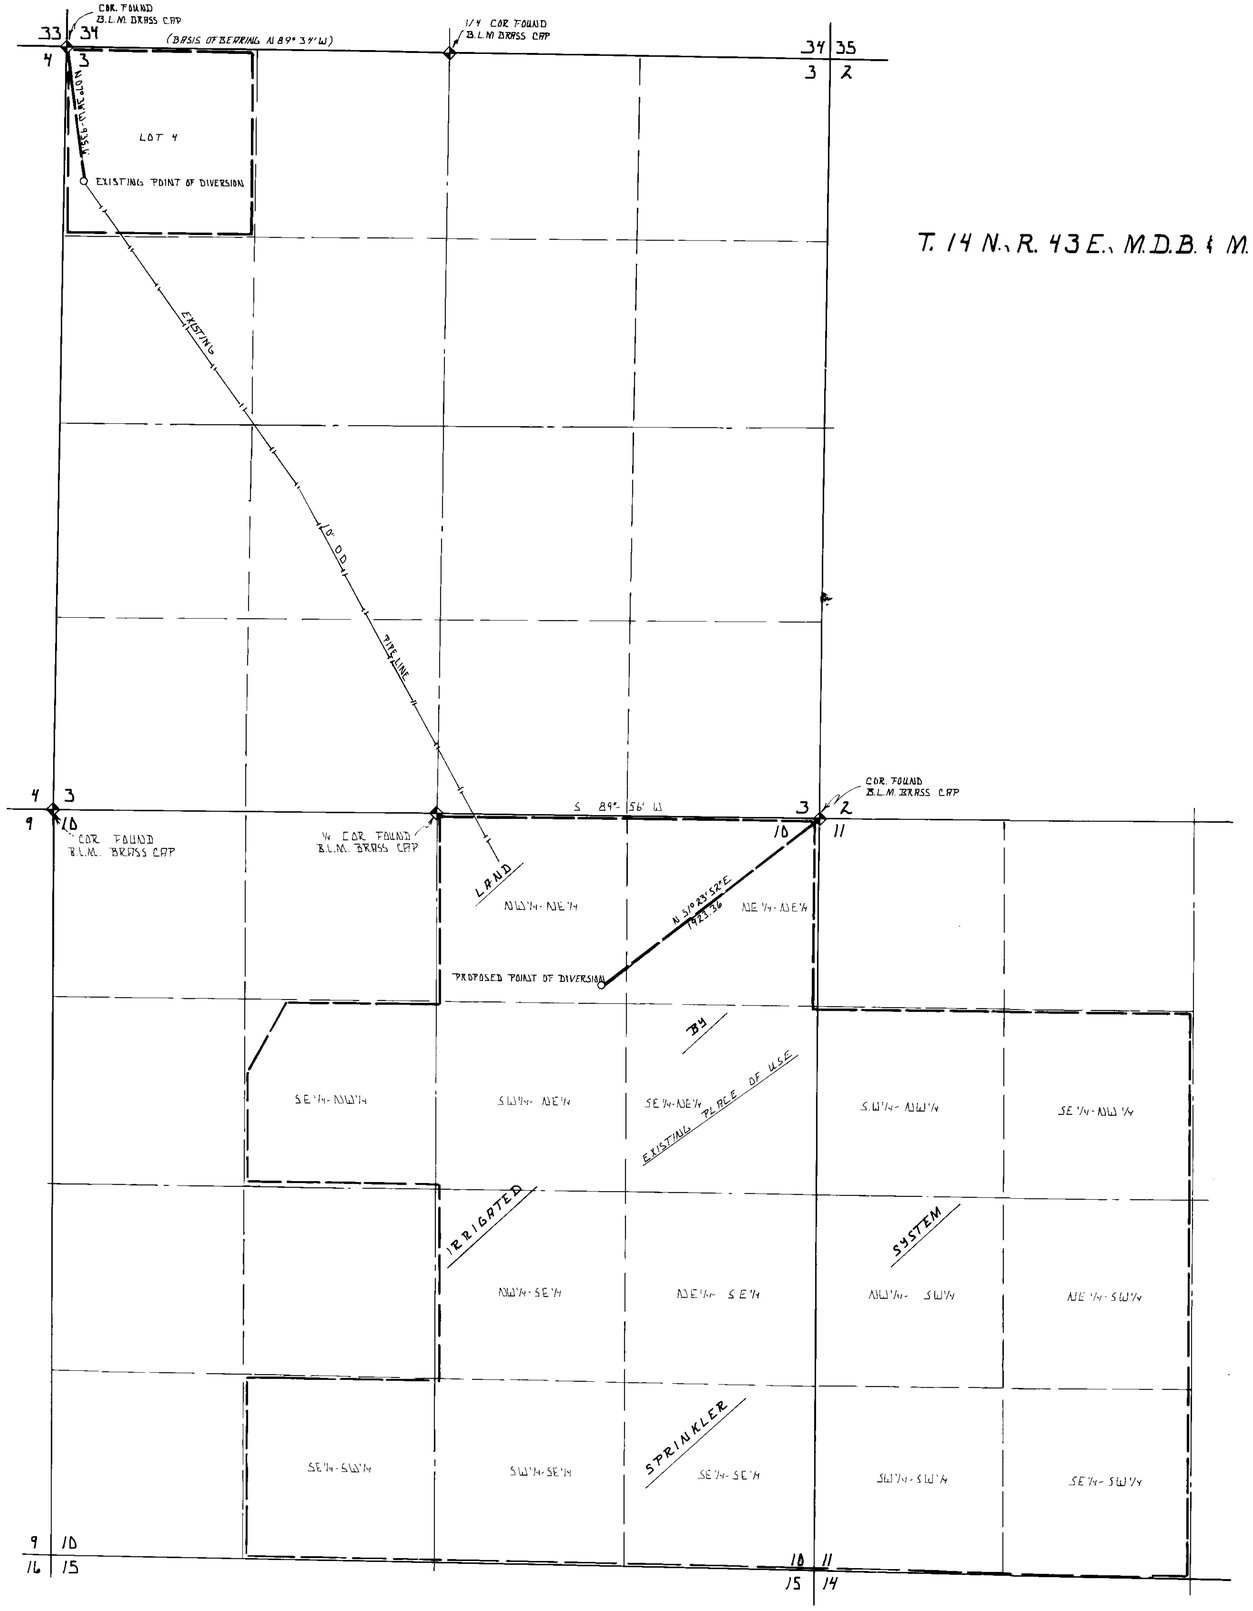

MAP TO ACCOMPANY APPLICATION TO CHANGE THE POINT OF DIVERSION FOR IRRIGATION AND DOMESTIC PURPOSES UNDER PERMIT No. 38119

STATE OF NEVADA }
COUNTY OF CHURCHILL } SS

I, LOWELL D. EMERY, BEING FIRST DULY SWORN DEPOSE AND SAY THAT THIS MAP CONSISTING OF ONE SHEET NUMBERED FROM 1 TO 1 INCLUSIVE HAS BEEN CORRECTLY DRAWN TO THE DESIGNATED SCALE FROM FIELD NOTES OF A SURVEY MADE BY ME BETWEEN THE 22nd DAY OF June AND THE 24th DAY OF June 1983; THAT IT TRULY AND CORRECTLY REPRESENTS THE PROPOSED LOCATION AND EXTENT OF THE WORKS USED TO DIVERT WATER FROM THE PROPOSED WELL SITE IN NYE COUNTY BY

RICHARD H. GUELICH, III
APPLICANT

FOR IRRIGATION AND DOMESTIC PURPOSES: THAT THE PROPOSED POINT OF DIVERSION THE APPROXIMATE LOCATION AND SIZE OF THE DIVERTING CHANNEL OR OTHER CONDUIT THE PLACE AND MANNER OF USE AND THE LOCATION AND NAMES OF ALL OTHER WORKS OR STREAMS WHICH ARE CROSSED BY OR CONNECTED WITH THE SAID WORKS ARE FULLY AND CORRECTLY DESIGNATED THEREON.

Lowell D. Emery
LOWELL D. EMERY S.W.R.S. 536 R.L.S. 1251

SUBSCRIBED AND SWORN TO BEFORE ME THIS 4th DAY OF August 1983
NOTARY PUBLIC IN AND FOR CHURCHILL COUNTY, NEVADA.

Annette L. Gill
NOTARY PUBLIC

ANNETTE L. GILL
Notary Public State of Nevada
Appointment Recorded in Churchill County
MY APPOINTMENT EXPIRES MAR 25 1986

~BASIS OF BEARING~

N89° 34' W ON THE NORTH LINE
LOT 4 SEC. 3, T. 14N., R. 43E. M.D.B.&M.
AND
S 89° 56' W ON THE NORTH LINE, NE1/4
SEC. 10 T. 14 N. - R. 43 E. M.D.B.&M
AS PER B.L.M. RECORD

SCALE 1" = 500 FT.

0 500 1000 1500 2000

MAP TO ACCOMPANY APPLICATION TO CHANGE THE POINT OF DIVERSION FOR IRRIGATION AND DOMESTIC PURPOSES UNDER PERMIT No. 38119

BY: RICHARD H. GUELICH, III

FROM AN UNDERGROUND SOURCE

DRAWN BY: D.R. LUFT SCALE 1" = 500 FT. DATE JUNE 22, 1983	SURVEYED BY LOWELL D. EMERY S.W.R.S. 536 P.O. BOX 84 FALLON, NEVADA 89406

FILED
JUL
STATE ENGINEER'S OFFICE

47126