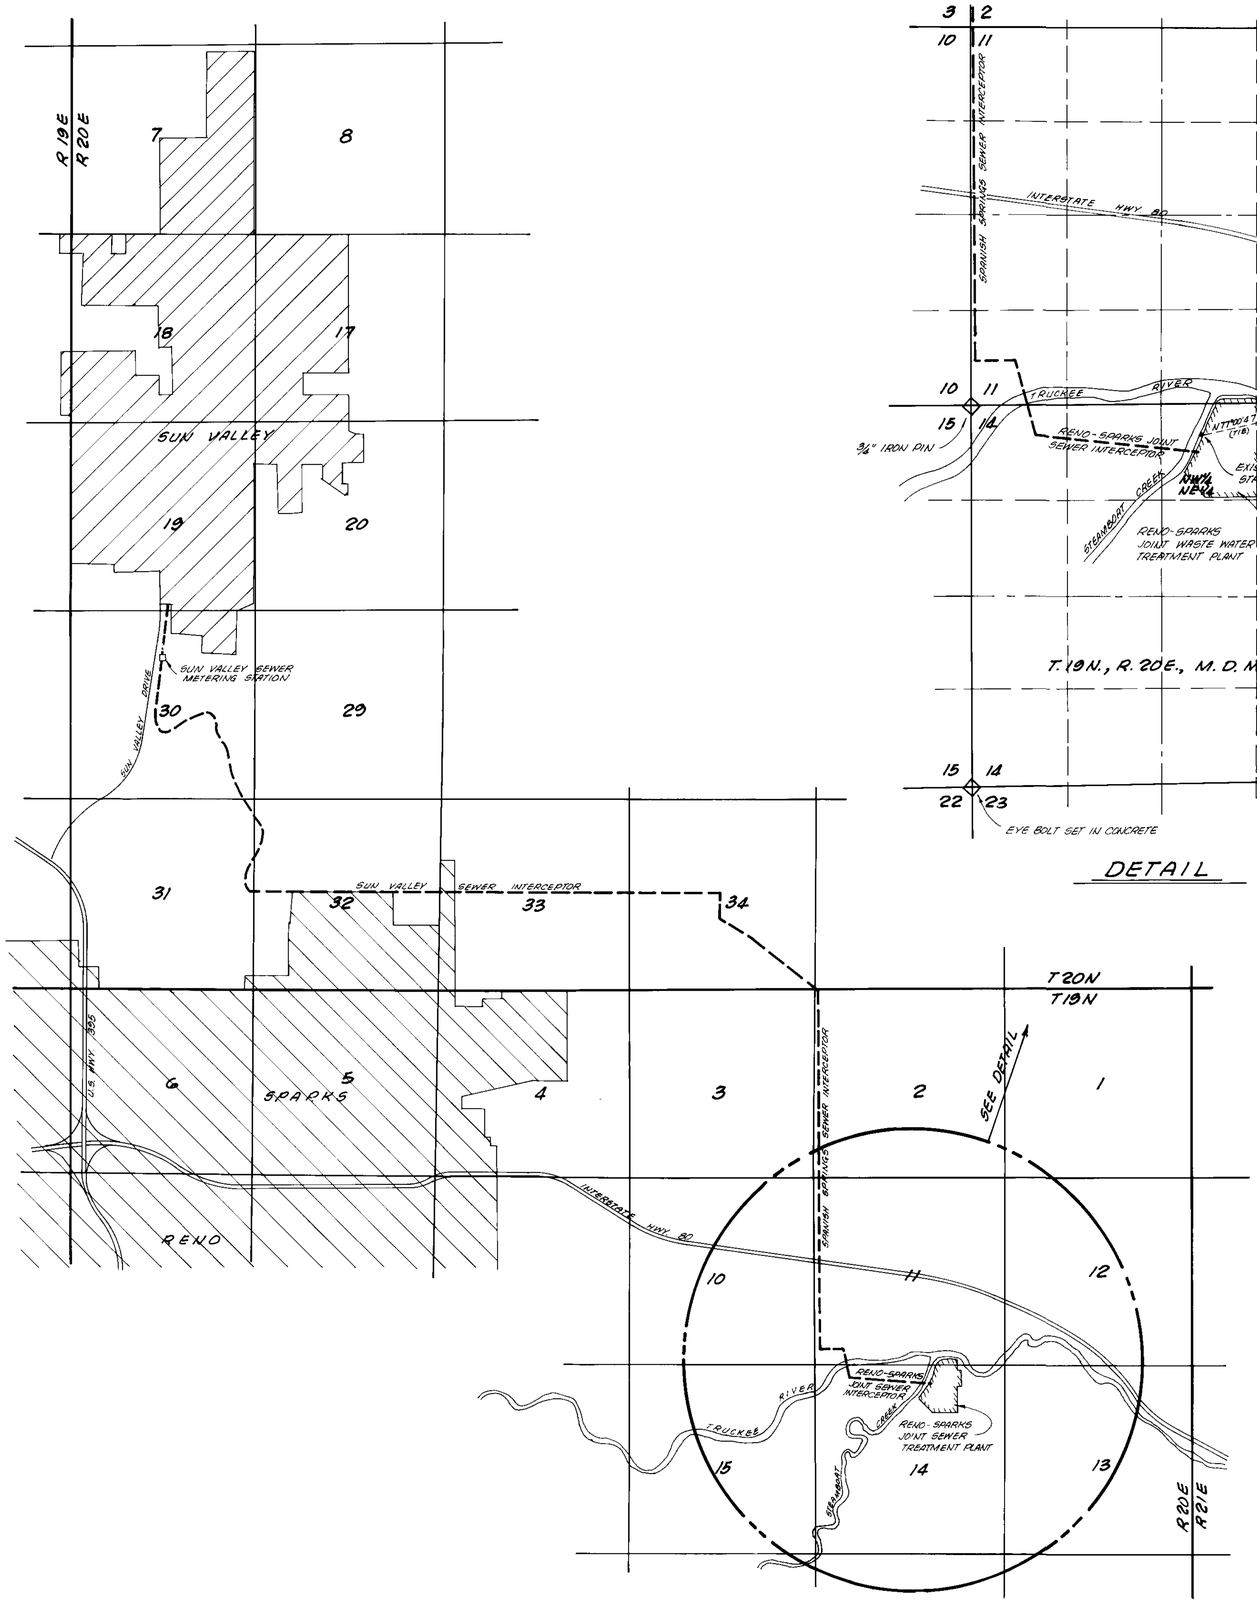

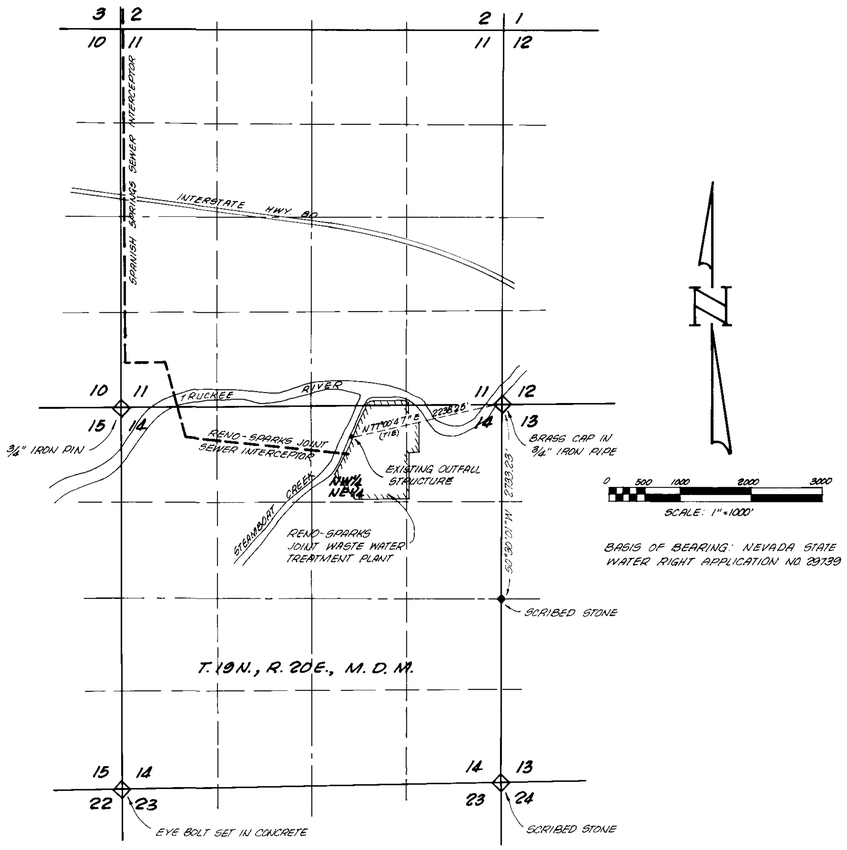

DETAIL

BASIS OF BEARING: NEVADA STATE WATER RIGHT APPLICATION NO. 29739

STATE OF NEVADA
COUNTY OF WASHOE S.S.

I, GEORGE W. BALL, JR. BEING FIRST DULY SWORN, DEPOSE AND SAY THAT THIS MAP, CONSISTING OF ONE SHEET, HAS BEEN CORRECTLY DRAWN TO THE DESIGNATED SCALE FROM EXISTING MAPS ASSOCIATED WITH THE SUN VALLEY SEWER INTERCEPTOR, SPANISH SPRINGS SEWER INTERCEPTOR, RENO-SPARKS JOINT SEWER INTERCEPTOR, AND STATE WATER RIGHTS APPLICATION NO 29739, FOR PRIMARY PERMIT APPLICATION PURPOSES. THAT THE PROPOSED POINT OF DIVERSION THE APPROXIMATE LOCATION AND SIZE OF THE DIVERTING CHANNEL, ALL RESERVOIRS OR BASINS, THE LOCATION AND NAMES OF ALL OTHER WORKS WHICH WILL CROSS OR CONNECT WITH THE EXISTING WORKS, AND ALL LANDS, SHOWN BY 40 ACRE SUBDIVISION, ARE FULLY AND CORRECTLY DESIGNATED THEREON.

George W. Ball Jr.
GEORGE W. BALL, JR. STATE WATER RIGHT SURVEYOR CERTIFICATE NO 409

SUBSCRIBED AND SWORN TO BEFORE ME THIS 2 DAY OF August, 1983.

Anna Scovel
NOTARY PUBLIC IN AND FOR WASHOE COUNTY, NEVADA

FILED
STATE ENGINEER'S OFFICE

MAP TO ACCOMPANY APPLICATION TO APPROPRIATE WATER FOR PRIMARY PURPOSES
BY

SUN VALLEY WATER AND SANITATION DISTRICT

IN WASHOE COUNTY, NEVADA

FOR SEWAGE EFFLUENT FROM THE SUN VALLEY WATER AND SANITATION DISTRICT

47147