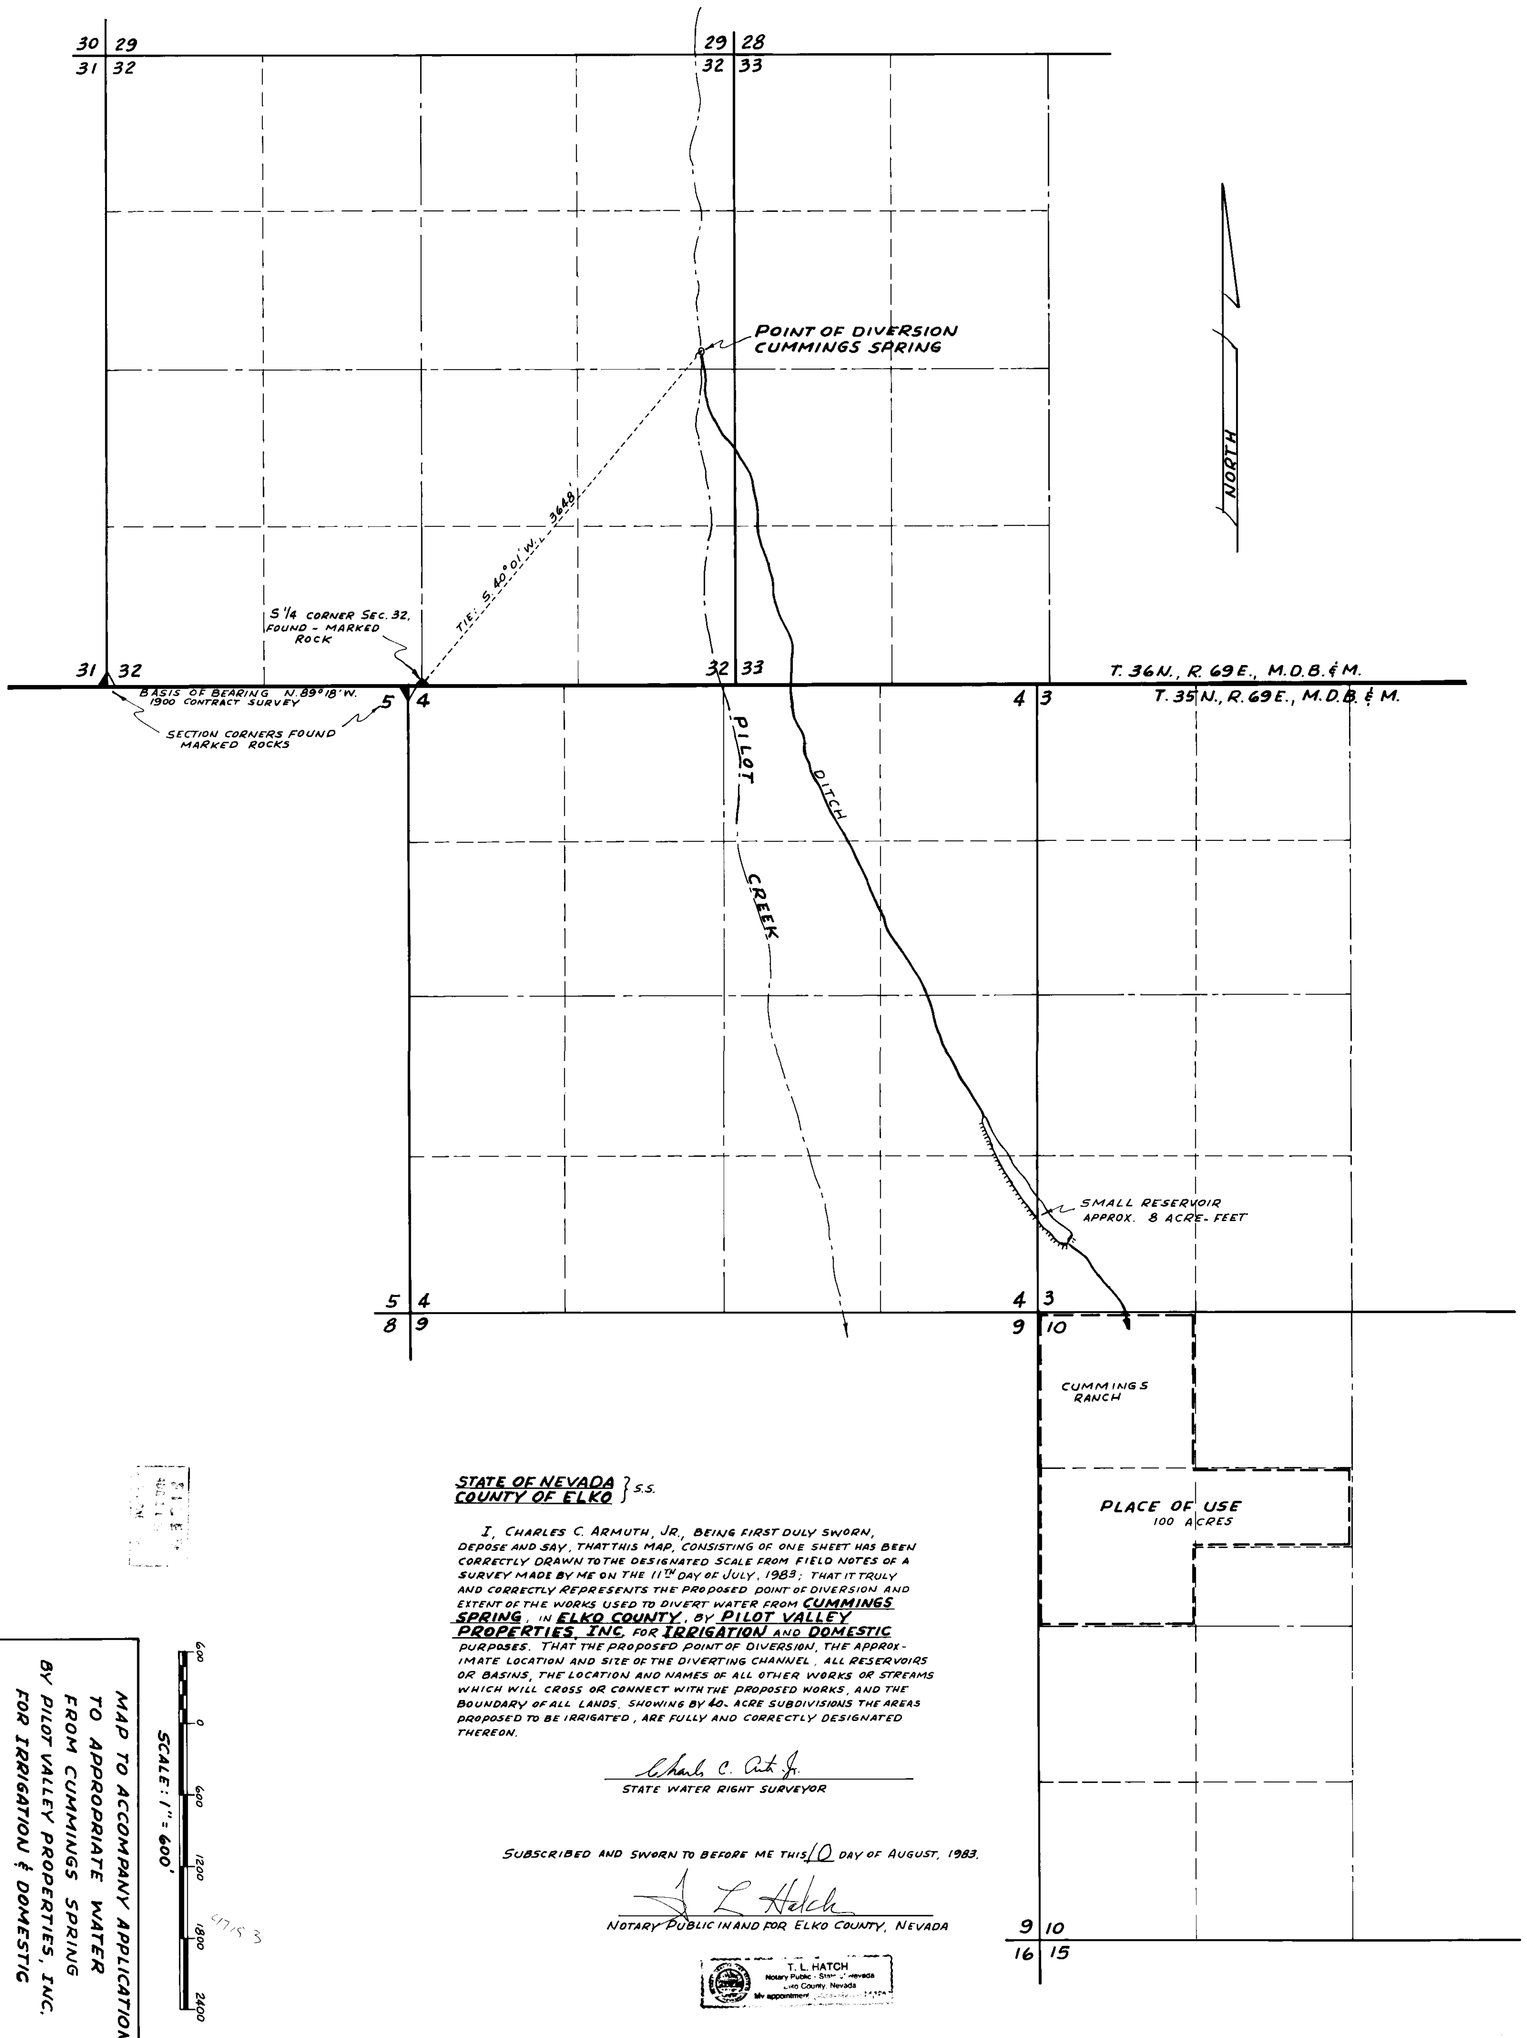

STATE OF NEVADA
COUNTY OF ELKO } S.S.

I, CHARLES C. ARMUTH, JR., BEING FIRST DULY SWORN, DEPOSE AND SAY, THAT THIS MAP, CONSISTING OF ONE SHEET HAS BEEN CORRECTLY DRAWN TO THE DESIGNATED SCALE FROM FIELD NOTES OF A SURVEY MADE BY ME ON THE 11TH DAY OF JULY, 1983; THAT IT TRULY AND CORRECTLY REPRESENTS THE PROPOSED POINT OF DIVERSION AND EXTENT OF THE WORKS USED TO DIVERT WATER FROM **CUMMINGS SPRING** IN **ELKO COUNTY**, BY **PILOT VALLEY PROPERTIES, INC.** FOR **IRRIGATION** AND **DOMESTIC** PURPOSES. THAT THE PROPOSED POINT OF DIVERSION, THE APPROXIMATE LOCATION AND SIZE OF THE DIVERTING CHANNEL, ALL RESERVOIRS OR BASINS, THE LOCATION AND NAMES OF ALL OTHER WORKS OR STREAMS WHICH WILL CROSS OR CONNECT WITH THE PROPOSED WORKS, AND THE BOUNDARY OF ALL LANDS, SHOWING BY 40-ACRE SUBDIVISIONS THE AREAS PROPOSED TO BE IRRIGATED, ARE FULLY AND CORRECTLY DESIGNATED THEREON.

Charles C. Armuth Jr.
STATE WATER RIGHT SURVEYOR

SUBSCRIBED AND SWORN TO BEFORE ME THIS 10 DAY OF AUGUST, 1983.

T. L. Hatch
NOTARY PUBLIC IN AND FOR ELKO COUNTY, NEVADA

T. L. HATCH
Notary Public - State of Nevada
Elko County, Nevada
My appointment

SCALE: 1" = 600'
600 0 600 1200 1800 2400

MAP TO ACCOMPANY APPLICATION TO APPROPRIATE WATER FROM CUMMINGS SPRING BY PILOT VALLEY PROPERTIES, INC. FOR IRRIGATION & DOMESTIC

47153

47153