MONSEN ENG. 83300

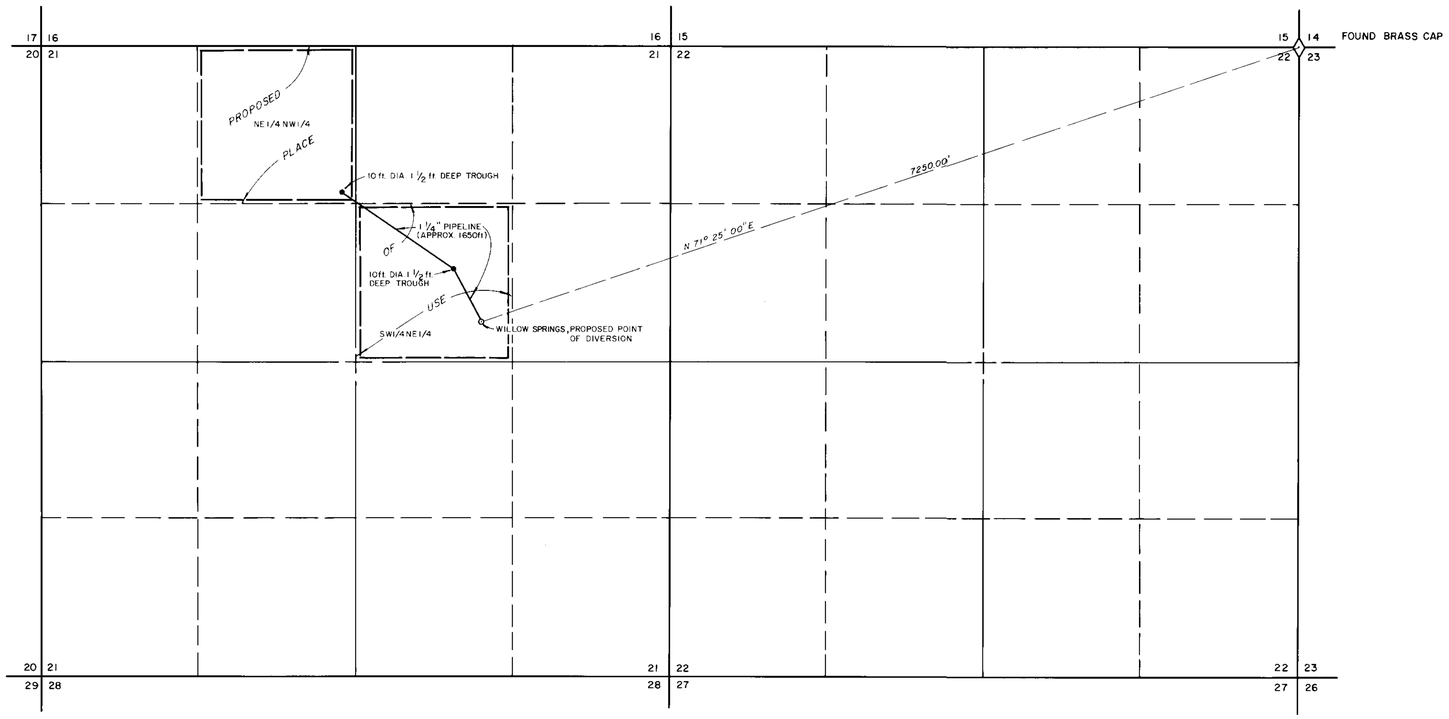

T 27N - R52E, MDB & M

N

STATE OF NEVADA
COUNTY OF ELKO } S.S.

I, Alan S. Boyack, being first duly sworn, depose and say that this map, consisting of one sheet, has been correctly drawn to the designated scale from field notes of a survey made under my supervision and direction, between the 11th day of January, and the 12th day of January, 1984; that it truly and correctly represents the proposed location and extent of the works used to divert water from Willow Springs in Eureka County, by Tony & Lorraine Sestanovich & Joseph L. & Ellen M. Rand for stockwater purposes, that the proposed point of diversion, the approximate location and size of the diverting channel, all reservoirs or basins, the location and names of all other works which will cross or connect with the proposed works, and the boundary of all lands, showing by 40-acre subdivision, are fully and correctly designated thereon.

Alan S. Boyack
State Water Right Surveyor No. 358

Subscribed and Sworn to before me this 12th day of January, 1984.

Linda L. Reynolds
Notary Public in and for Elko County, Nevada

BASIS OF BEARING : TRUE NORTH USING A MAGNETIC DECLINATION OF 18° EAST

SCALE: 1" = 600'

0 300 600 1200 1800 2400 3000

FILED
JAN
STATE ENGINEER

47203 : 14947 06-19-98

MAP

TO ACCOMPANY APPLICATION TO APPROPRIATE WATER FOR STOCKWATER PURPOSES

BY

TONY & LORRAINE SESTANOVICH
AND
JOSEPH L. & ELLEN M. RAND

BOYACK SURVEYING ELKO, NEVADA W-84002

47203