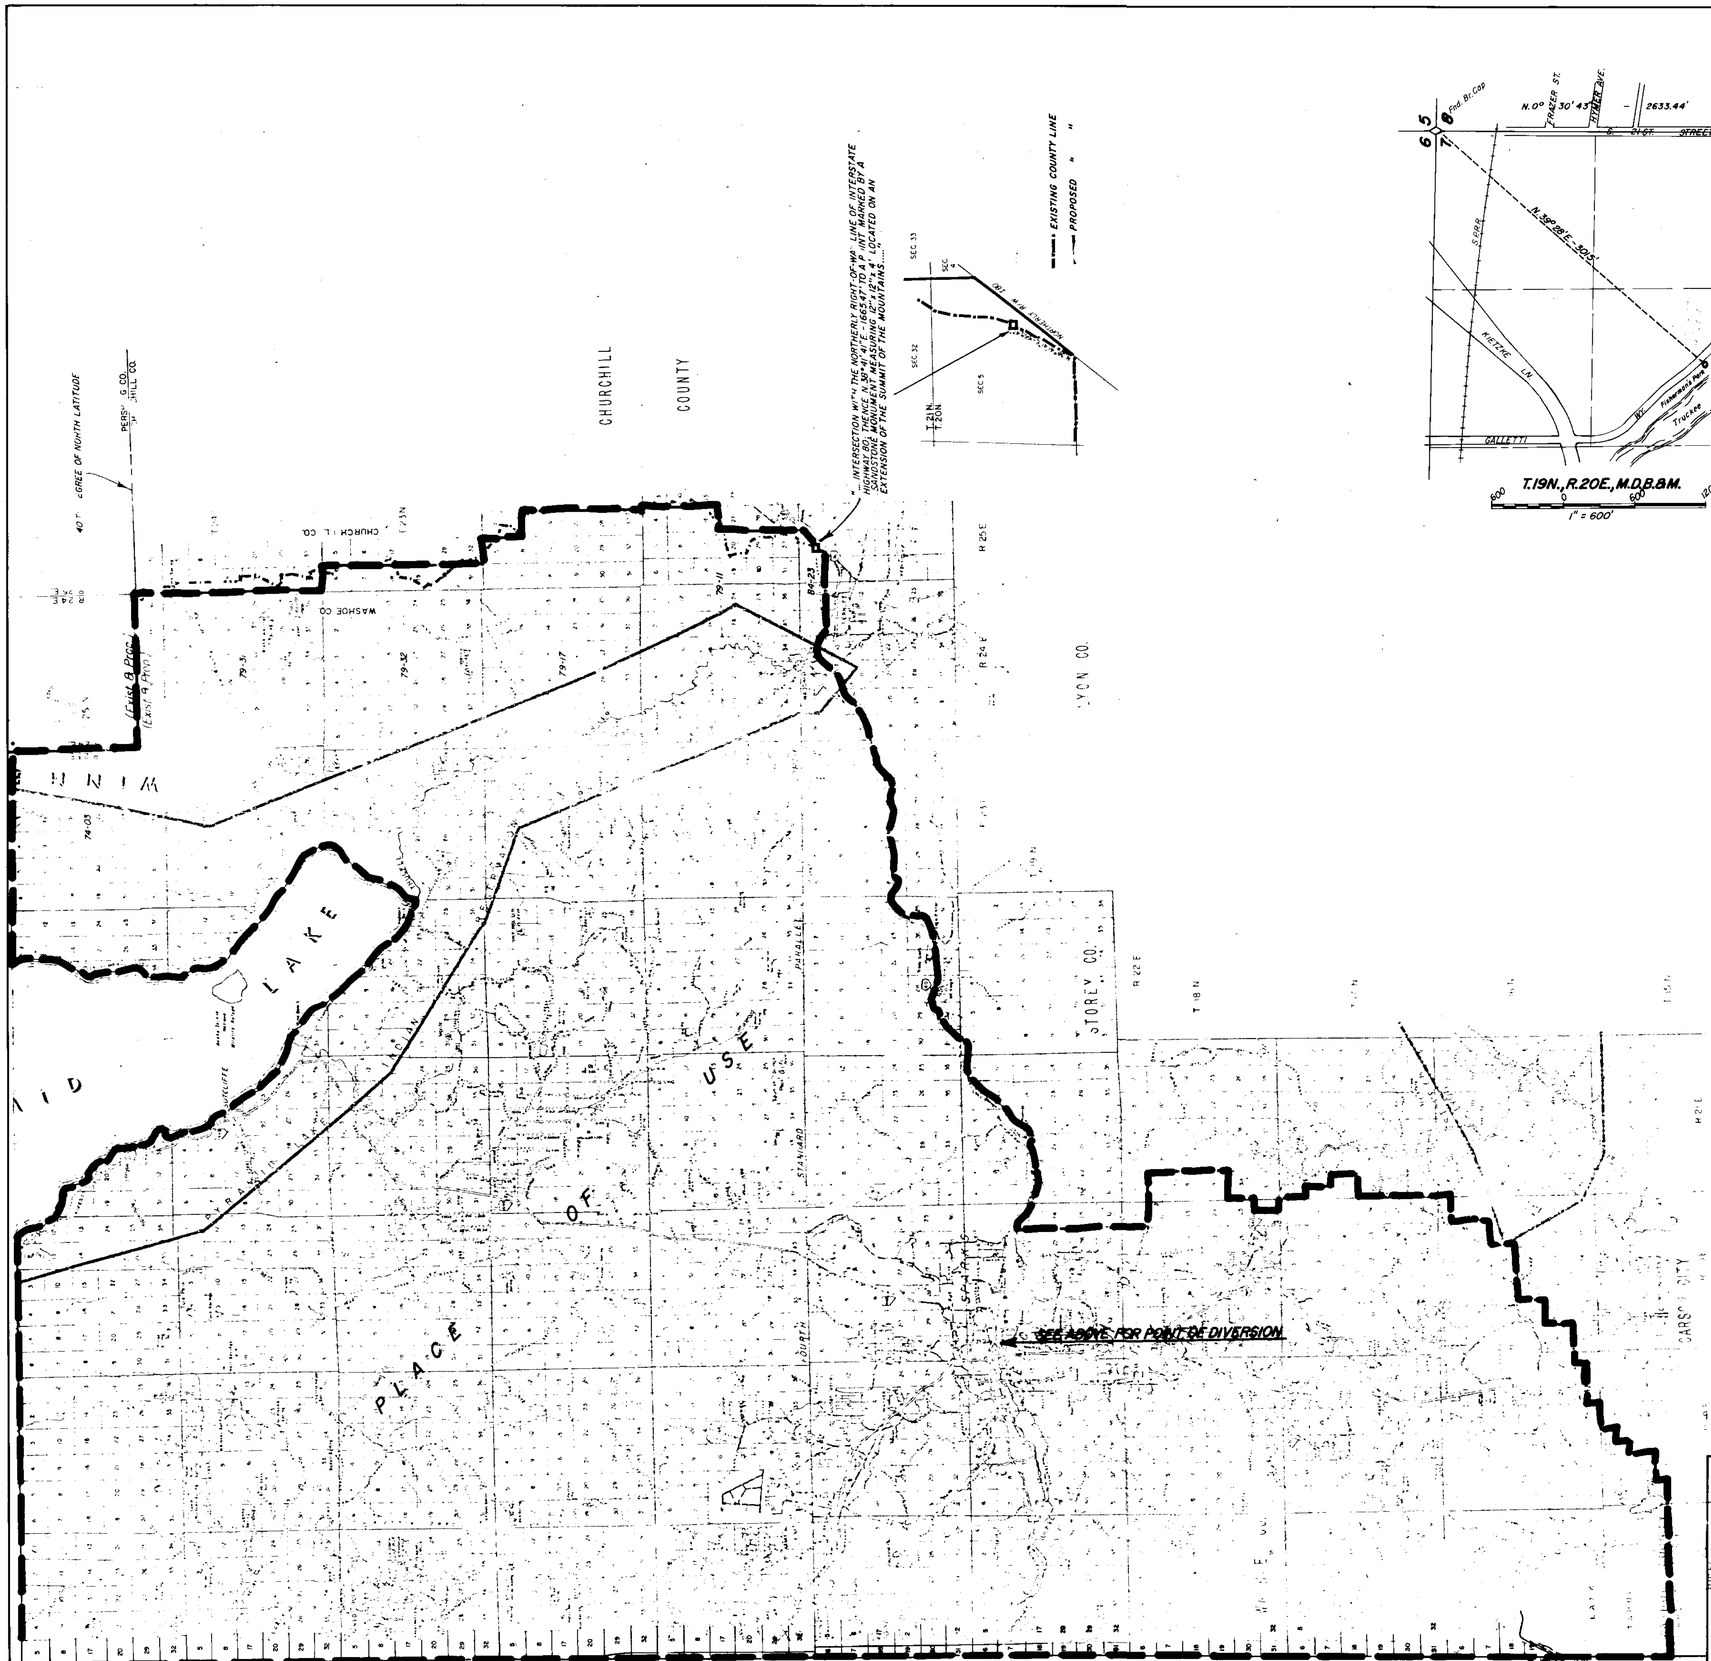

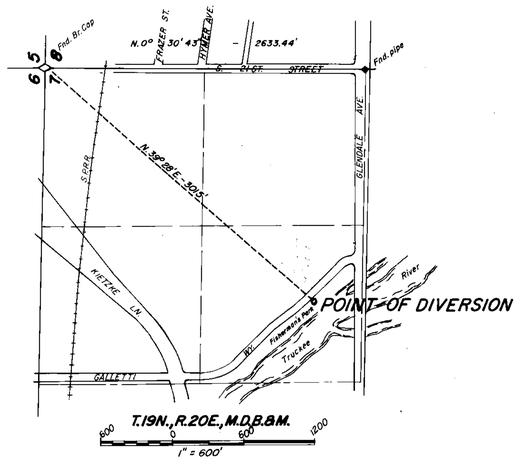

STATE OF NEVADA
COUNTY OF WASHOE SS

I, John M. Collins, being first duly sworn, depose and say that this map, consisting of one sheet, has been correctly drawn to the designated scale from various maps and records, and from field notes of a survey made under my supervision and direction, on the 20th day of October, 1983; that it truly and correctly represents the proposed location and extent of the works used to divert waste, flood, tail and other water not previously appropriated which may become available for appropriation, in Washoe Co., by Washoe Co. for quasi-municipal purposes. That the proposed point of diversion, the location and names of all works or streams which are crossed or connected with the proposed works, and the boundary of all lands, showing by sections the areas proposed, are fully and correctly designated hereon.

John M. Collins
JOHN M. COLLINS, SWRS 683

Subscribed and sworn to before me, a Notary Public in and for the County of Washoe, Nevada, this 20th day of OCTOBER, 1983.

Jack E. Cramer
NOTARY PUBLIC

BASIS OF BEARINGS: E. line of Sec. 7, T.19N., R.20E., M.D.B.&M.
Record of Suvey Doc: 13623
Filed: 11/25/64
Washoe Co. Recorder

6mi. 3mi. 0mi. 3mi.
1" = 2.7 mi.

FILED

MAP
TO ACCOMPANY APPLICATION TO
APPROPRIATE WATER FOR
QUASI-MUNICIPAL PURPOSES
BY WASHOE CO.
FROM FLOOD, WASTE, TAIL & OTHER WATERS
OF THE TRUCKEE RIVER

WASHOE CO.
DEPT. OF PUBLIC WORKS
ENGINEERING DIV.

47209

OCT. 1983