MONSEN ENG. 100 10-81 MC 2966

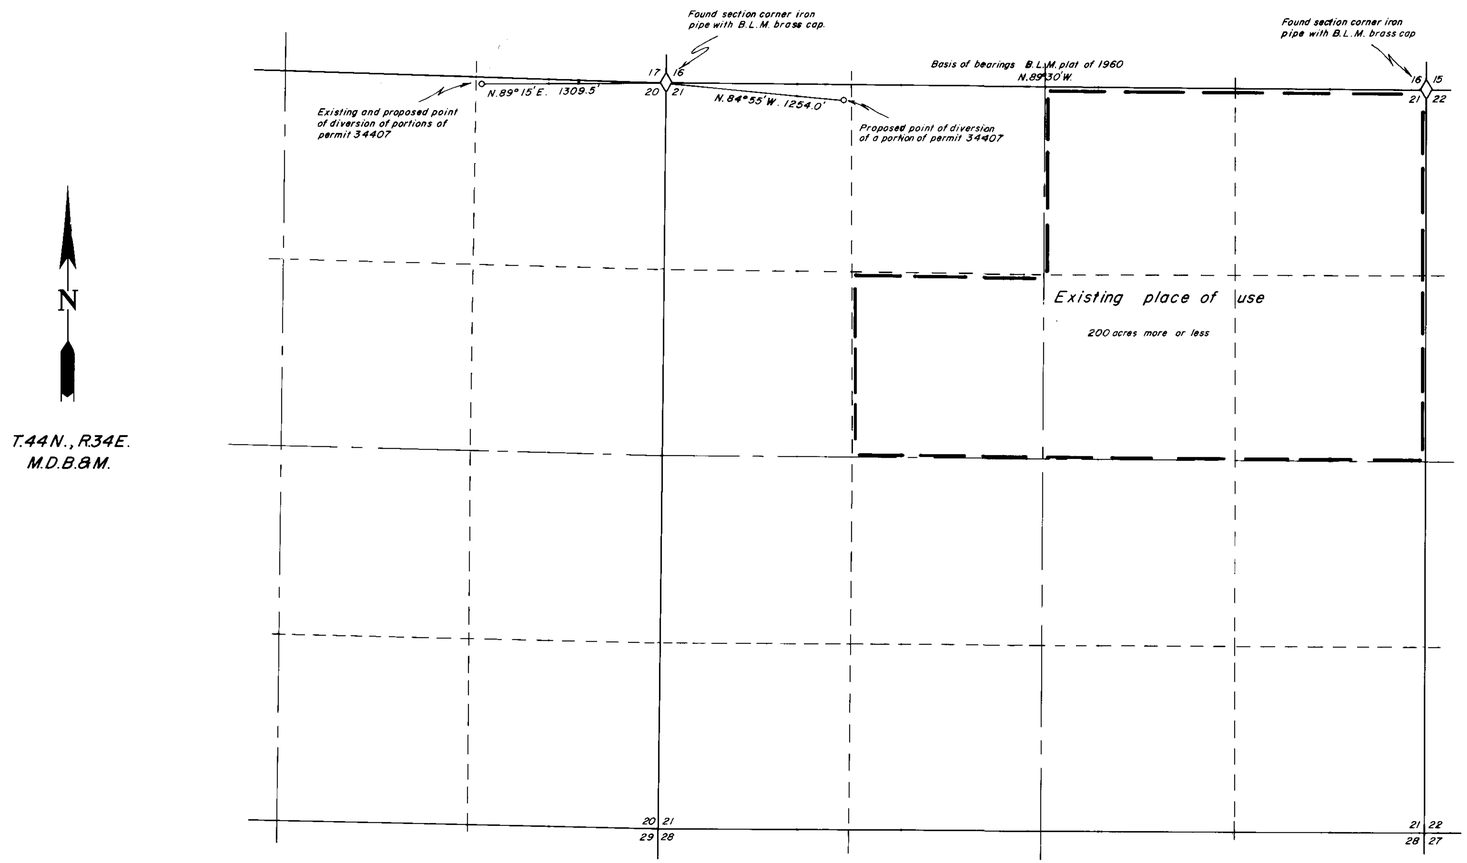

State of Nevada } S.S.
County of Humboldt }

I, Robert N. Caldwell, being first duly sworn, depose and say that this map, consisting of 1 sheets, has been correctly drawn from field notes of a survey made by me on the 21st day of October 1977, that it truly and correctly represents the location and extent of the works used to divert water from underground in Humboldt County by Albert L. & Barbara Tobiasson for Irrigation and domestic purposes, that the proposed point of diversion, the approximate location and size of the diverting channel, all reservoirs or basins, the locations and names of all other works which will cross or connect with the proposed works, and the boundary of all lands, showing by 40-acre subdivisions the areas proposed to be irrigated, are fully and correctly designated thereon.

ROBERT N. CALDWELL
4233 8/29/83

State Water Right Surveyor No. 468

Subscribed and sworn to before me this 29th day of August 1983

Dolores Crawford
Notary Public

Scale 1" = 500'

500' 0 500' 1000' 1500' 2000'

FILED
AUG
STATE ENGINEER'S OFFICE

MAP

To accompany application to change the point of diversion of a portion of permit 34407 from an underground source in Humboldt County for irrigation and domestic purposes.

By Albert L. and Barbara Tobiasson

Desert Mountain Surveying Company
146 West Second Street
Winnemucca, Nevada 89445

0190 47222