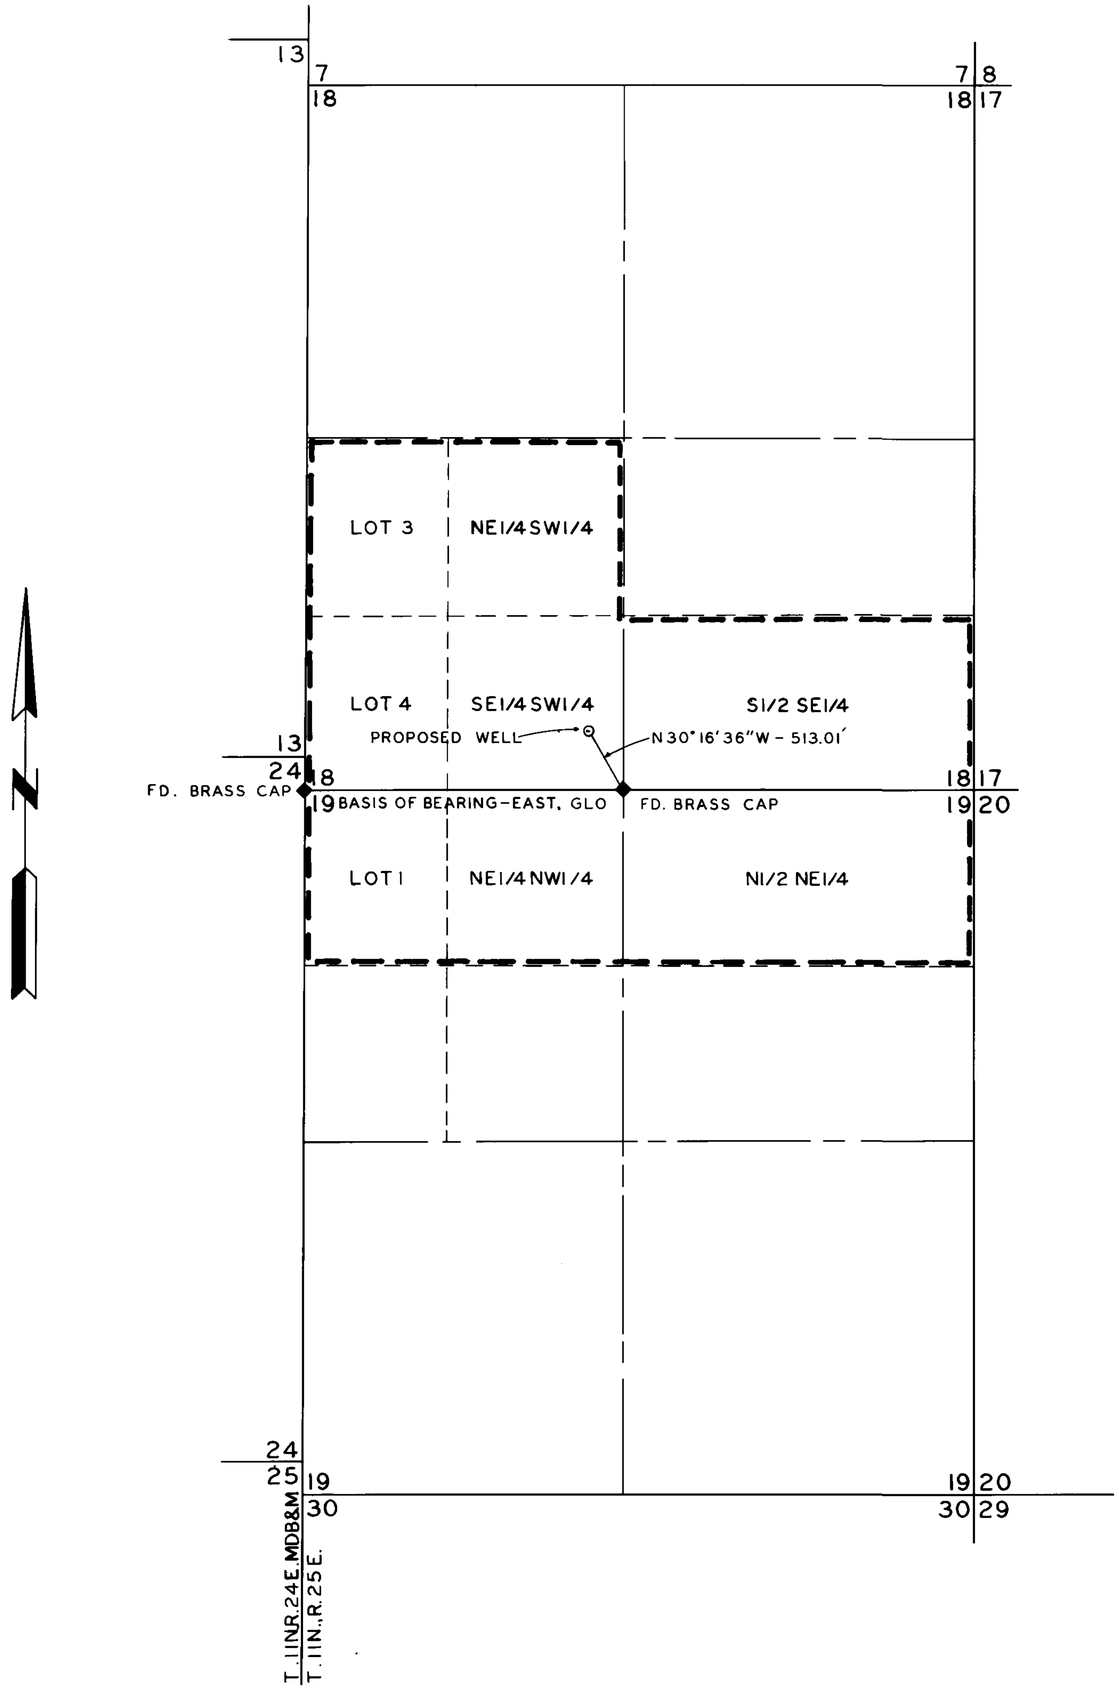

STATE OF NEVADA
COUNTY OF LYON S.S.

I, WYATT J. OWENS, BEING FIRST DULY SWORN, DEPOSE AND SAY THAT THIS MAP, CONSISTING OF ONE SHEET, HAS BEEN CORRECTLY DRAWN TO THE DESIGNATED SCALE FROM FIELD NOTES OF A SURVEY MADE BY ME ON THE 6TH DAY OF AUGUST, 1983; THAT IT TRULY AND CORRECTLY REPRESENTS THE PROPOSED WELL LOCATION AND SHOWS THE BOUNDARY OF ALL LAND, BY 40 ACRE SUBDIVISION, TO BE INCLUDED, AND ARE FULLY AND CORRECTLY DESIGNATED HEREON AS THEY EXIST IN LYON COUNTY AND WILL BE APPROPRIATED BY LYON COUNTY, NEVADA.

Wyatt J. Owens
STATE WATER RIGHT SURVEYOR

SUBSCRIBED AND SWORN TO BEFORE ME THIS 10th DAY OF August, 1983.

Yvonne Marie Owens

YVONNE MARIE OWENS
Notary Public - State of Nevada
Lyon County
My Appointment Expires June 27, 1984

SCALE 1"=600'

0 500 1000 1500 2000 2500 3000

FILED
SEP 08 1983
STATE ENGINEER'S OFFICE

MAP
TO ACCOMPANY APPLICATION
TO APPROPRATE WATER FOR
PARK-RECREATION USE
FROM UNDERGROUND SOURCE
BY LYON COUNTY, NEVADA

51967 472 33