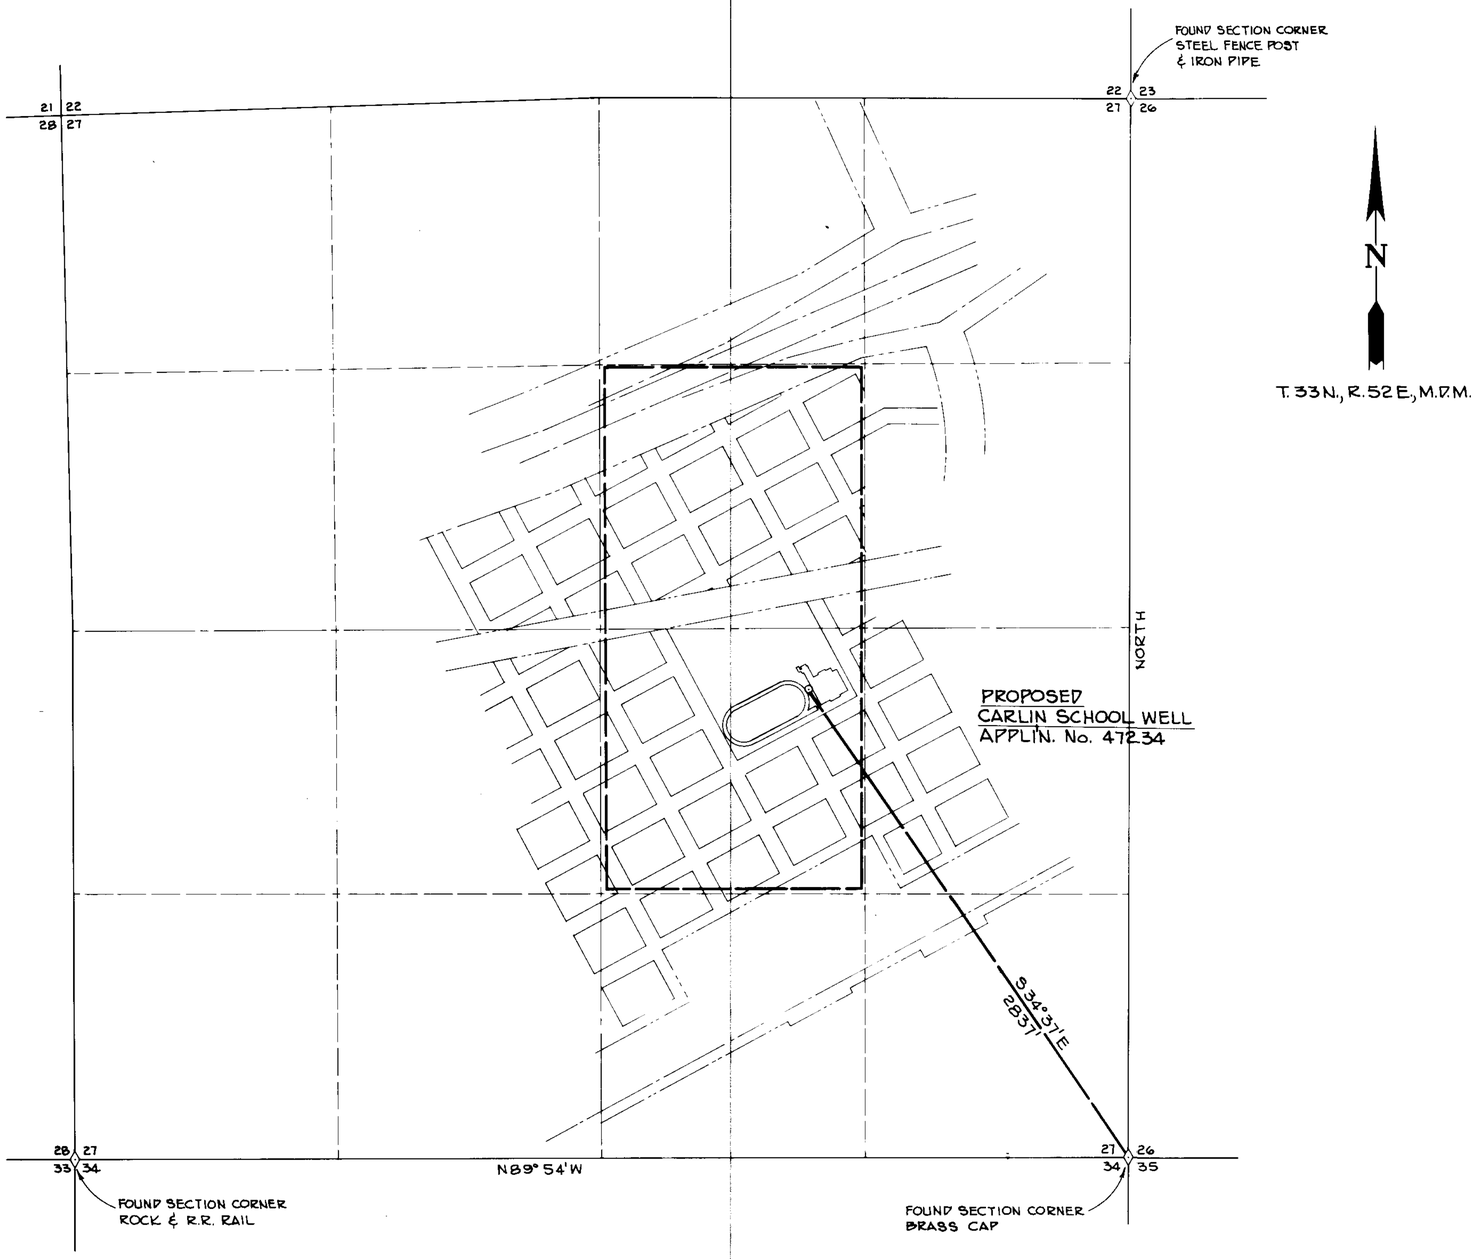

STATE OF NEVADA }
COUNTY OF ELKO } ss.

I, William A. Nisbet, being first duly sworn, depose and say that this map, consisting of one sheet, has been correctly drawn to the designated scale from a survey, made under my supervision and direction, on the 8th day of December, 1983; that it truly and correctly represents the proposed location and extent of the works used to divert water from an UNDERGROUND SOURCE in ELKO COUNTY by ELKO COUNTY SCHOOL DISTRICT for GEOTHERMAL (HEAT EXTRACTION) PURPOSES. That the proposed points of diversion, the approximate location and size of the diverting channel, all reservoirs or basins, the location and names of all other works which will cross or connect with the proposed works, and the boundary of all lands, showing by 40-acre subdivisions the areas proposed to be served, are fully and correctly designated thereon.

William A. Nisbet
STATE WATER RIGHT SURVEYOR NO. 448

Subscribed and sworn to before me this 19th day of Dec, 1983.
Notary Public in and for Elko County, Nevada.

Leora Bernadot

LEORA BERNADOT
Notary Public State of Nevada
Elko County, Nevada
My appointment expires May 2, 1986

BASIS OF BEARINGS: East line bears "North" and the South line bears N. 89°54' W. of Section 27, T. 34 N., R. 55, E., M.D.M., per G.L.O. plat approved July 9, 1869.

RECEIVED
DEC 19 1983
STATE ENGINEER'S OFFICE
ELKO OFFICE

0 400 800 1200 1600 2000
SCALE: 1" = 400'

FILED
DEC 2 : 1983
STATE ENGINEER'S OFFICE

47234

NO.	BY	DATE	DESCRIPTION	CHK'D	APP'D

REVISIONS

DRAWN BY W.S. | APPROVED BY WAN
JOB NO. 9101-002 | DATE DECEMBER, 1983

MAP

TO ACCOMPANY APPLICATION TO APPROPRIATE WATER FOR

GEOTHERMAL (HEAT EXTRACTION)

BY

ELKO COUNTY SCHOOL DISTRICT

FROM AN UNDERGROUND SOURCE

C. E. CHILTON ENGINEERING CHARTERED
ELKO, NEVADA RENO, NEVADA

W83035 | 1/1

47234