B.L.M. 1962 PROTRACTION DIAGRAM

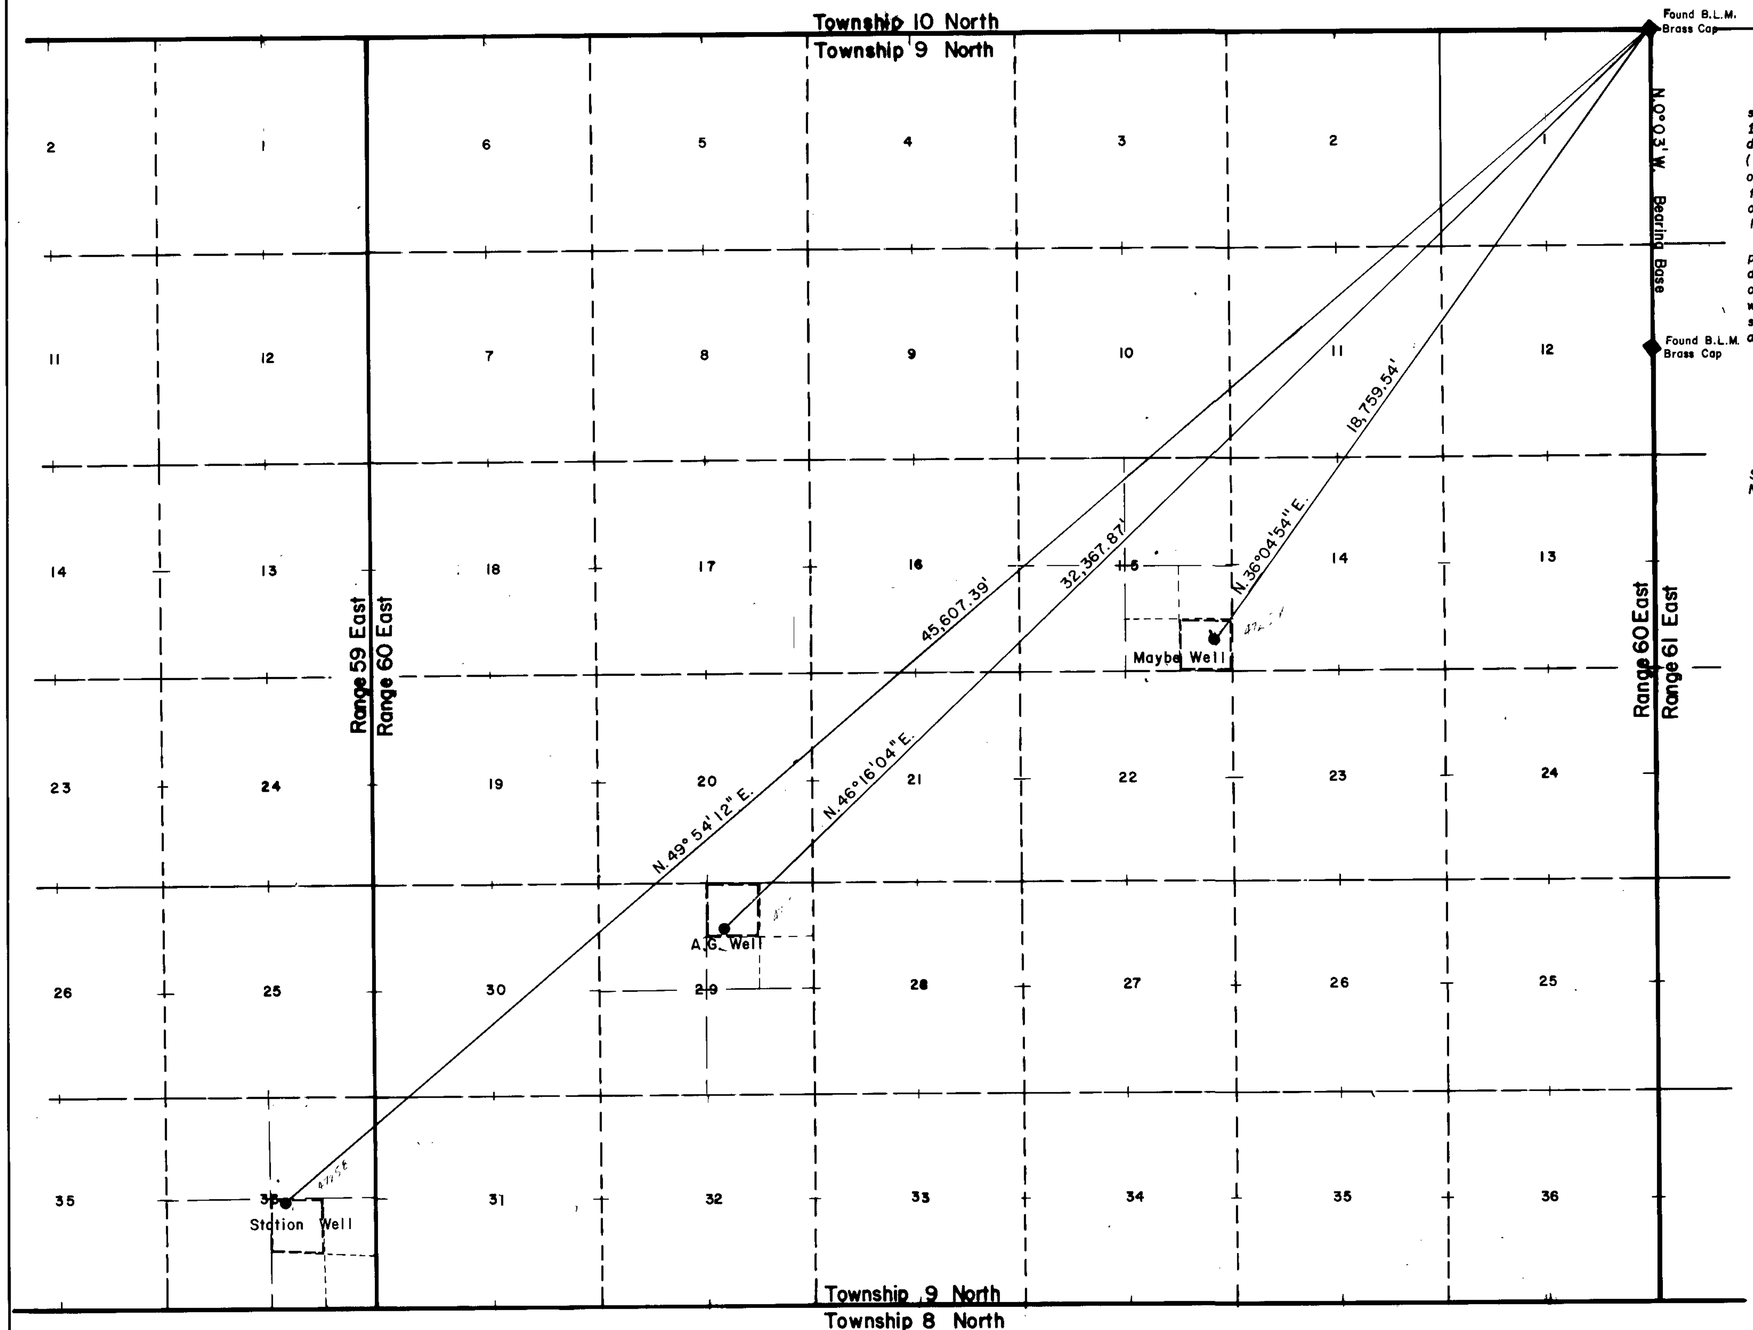

STATE OF NEVADA }
COUNTY OF WHITE PINE } SS.

I, Richard E. Fonger, being first duly sworn, depose and say that this map, consisting of One sheets, numbered from 1 to One, inclusive, has been correctly drawn to the designated scale from field notes of a survey made by me, (or under my supervision and direction), between the 9th day of April, and the 10th day of April, 1983; that it truly and correctly represents the proposed location and extent of the works used to divert water from Underground sources, in Nye County, by Albert Gubler/U.S. Government-BLM for Stock water and wildlife purposes. That the proposed point of diversion, the approximate location and size of the diverting channel, all reservoirs or basins, the location and names of all other works which will cross or connect with the proposed works, and the boundary of all lands, showing by 40 acre subdivisions the areas proposed to be irrigated, are fully and correctly designated thereon.

Richard E. Fonger
State Water Rights Surveyor
Certificate No. 497

Subscribed and sworn before me this 11th day of May, 1983.
Notary Public in and for White Pine County, Nevada.

Beth M. Smith
Notary Public

Bearing Base — B.L.M. 1953 Dependent Resurvey and Retracement

Scale: 1" = 2,000'
0 1,000' 2,500' 5,000' 10,000'
Feet

Section 36, Township 9 North, Range 59 East, M.D.B. & M. and

Sections 15 & 29, Township 9 North, Range 60 East, M.D.B. & M.

MAP

To Accompany Application to Appropriate Water for Stock-water and Wildlife

By Albert Gubler/U.S. Government-BLM

From Underground Sources

FILED
NOV 29 1983
STATE ENGINEER'S OFFICE

47258 47257 47256