MONSEN ENG. 100 10-81 MC 2966*

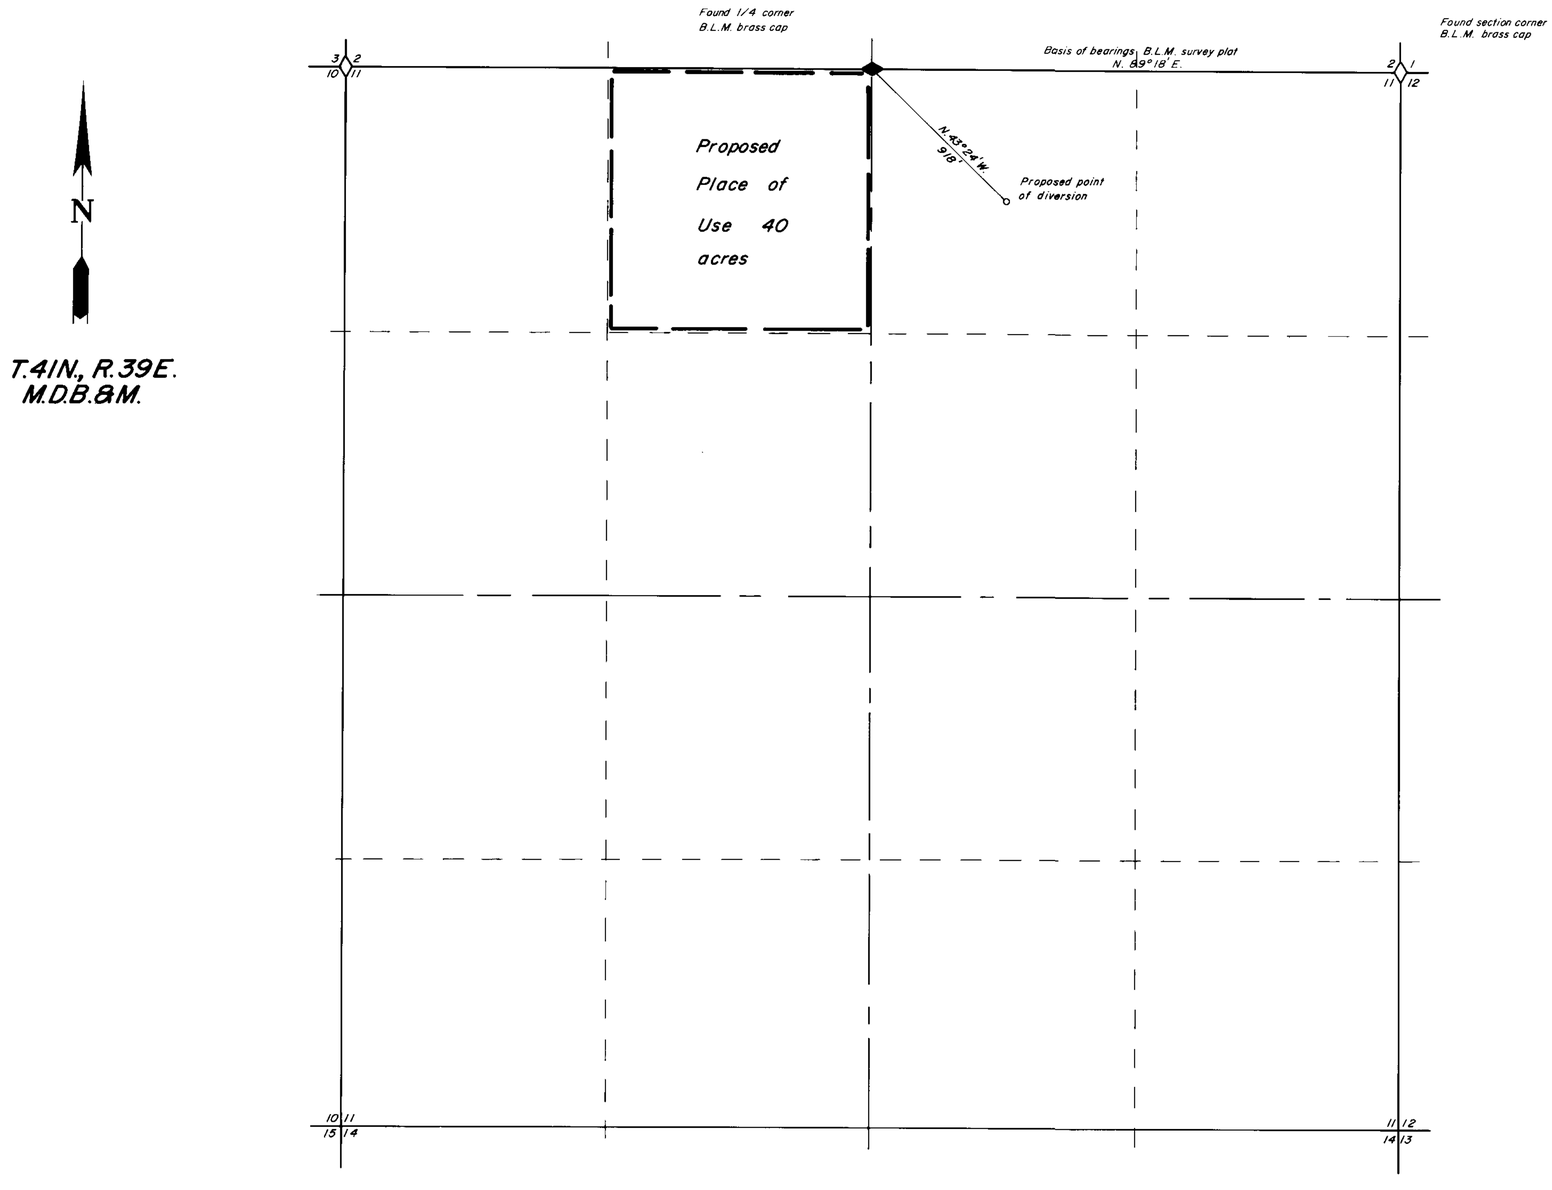

State of Nevada }
County of Humboldt } S.S.

I, Robert N. Caldwell, being first duly sworn, depose and say that this map, consisting of 1 sheets, has been correctly drawn from field notes of a survey made by me during September 1983, that it truly and correctly represents the location and extent of the works used to divert water from underground in Humboldt County by Richard F. Gavica for Irrigation purposes, that the proposed point of diversion, the approximate location and size of the diverting channel, all reservoirs or basins, the locations and names of all other works which will cross or connect with the proposed works, and the boundary of all lands, showing by 40-acre subdivisions the areas proposed to be irrigated, are fully and correctly designated thereon.

Robert N. Caldwell
State Water Right Surveyor No. 468
9-26-83

Subscribed and sworn to before me this 26th day of September 1983

Dolores Crawford
Notary Public

Scale 1" = 400'

400' 0 400' 800' 1200' 1600'

FILED
OCT 13 1983
STATE ENGINEER'S OFFICE

Desert Mountain Surveying Company
146 West Second Street
Winnemucca, Nevada 89445

Map
To accompany application to appropriate water from underground for irrigation in Humboldt County, Nevada

By Richard F. Gavica

47274