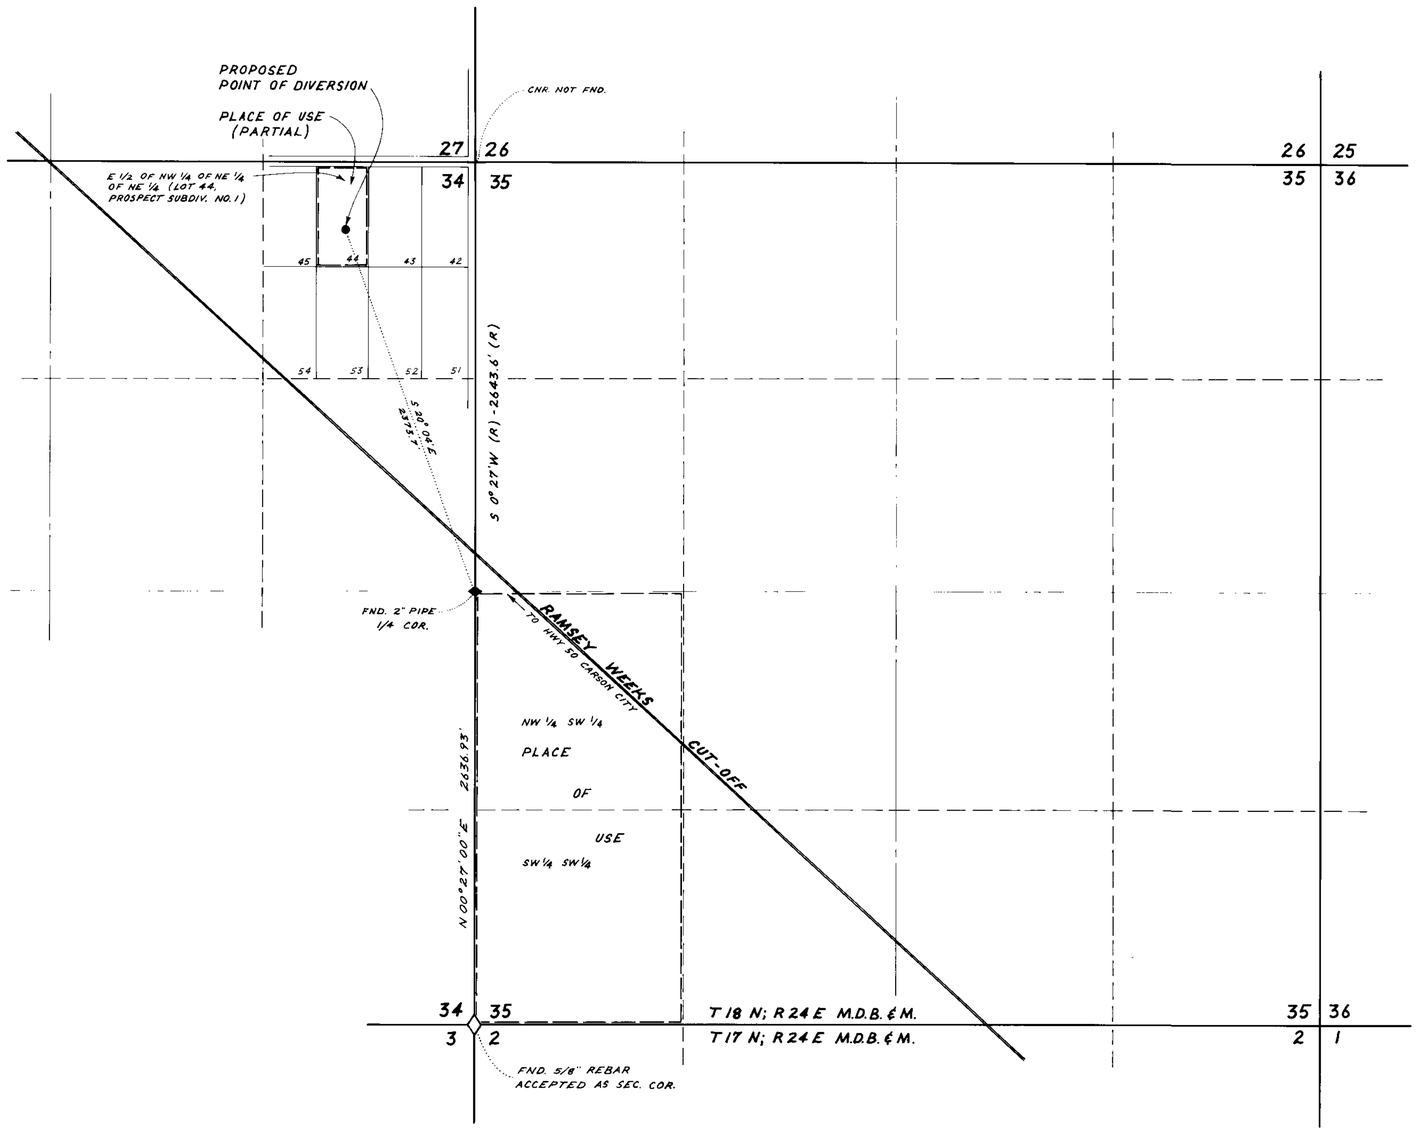

STATE OF NEVADA
CARSON CITY } S.S.

I, PAUL LUMOS, BEING FIRST DULY SWORN, DEPOSE AND SAY THAT THIS MAP, CONSISTING OF ONE SHEET HAS BEEN CORRECTLY DRAWN TO THE DESIGNATED SCALE FROM FIELD NOTES OF A SURVEY MADE UNDER MY SUPERVISION AND DIRECTION, THE 25 TH DAY OF MARCH 1980; THAT IT TRULY AND CORRECTLY REPRESENTS THE PROPOSED LOCATION AND EXTENT OF THE WORKS USED TO DIVERT WATER FROM UNDERGROUND SOURCE, IN LYON COUNTY, BY LUMOS AND ASSOCIATES INC. AND TENAYA LAND AND DEVELOPMENT COMPANY FOR QUASI-MUNICIPAL PURPOSES. THAT THE PROPOSED POINT OF DIVERSION, THE LOCATION AND NAMES OF ALL OTHER WORKS, AND THE BOUNDARY OF ALL LANDS SHOWN BY 40 ACRE SUBDIVISIONS, THE AREAS PROPOSED TO BE USED, ARE FULLY AND CORRECTLY DESIGNATED THEREON.

Paul Lumos
PAUL LUMOS NO. 421

NOTARY PUBLIC

SUBSCRIBED AND SWORN TO BEFORE ME THIS 28TH DAY OF SEP., 1983
NOTARY PUBLIC IN AND FOR CARSON CITY, NEVADA.

Karen E. Matthews
NOTARY PUBLIC

BASIS OF BEARING

THE BASIS OF BEARING FOR THIS SURVEY IS THE EAST LINE OF THE NE 1/4 SECTION 34, T18N, R24E, AS SHOWN ON THE RECORDED MAP FOR PROSPECT SUBDIVISION NO. 1 FILE NO. 70164 LYON COUNTY, NEVADA; i.e. S 0°27' W

N

0 500 1000 2000
SCALE 1" = 500'

APPLICATION TO APPROPRIATE WATER
FOR QUASI MUNICIPAL USE
BY LUMOS AND ASSOCIATES INC. AND TENAYA LAND AND DEVELOPMENT CO. FROM UNDERGROUND SOURCE

SEPTEMBER, 1983

SHEET 1 OF 1

FILED
OCT 19
ENGINEER'S OFFICE

47284