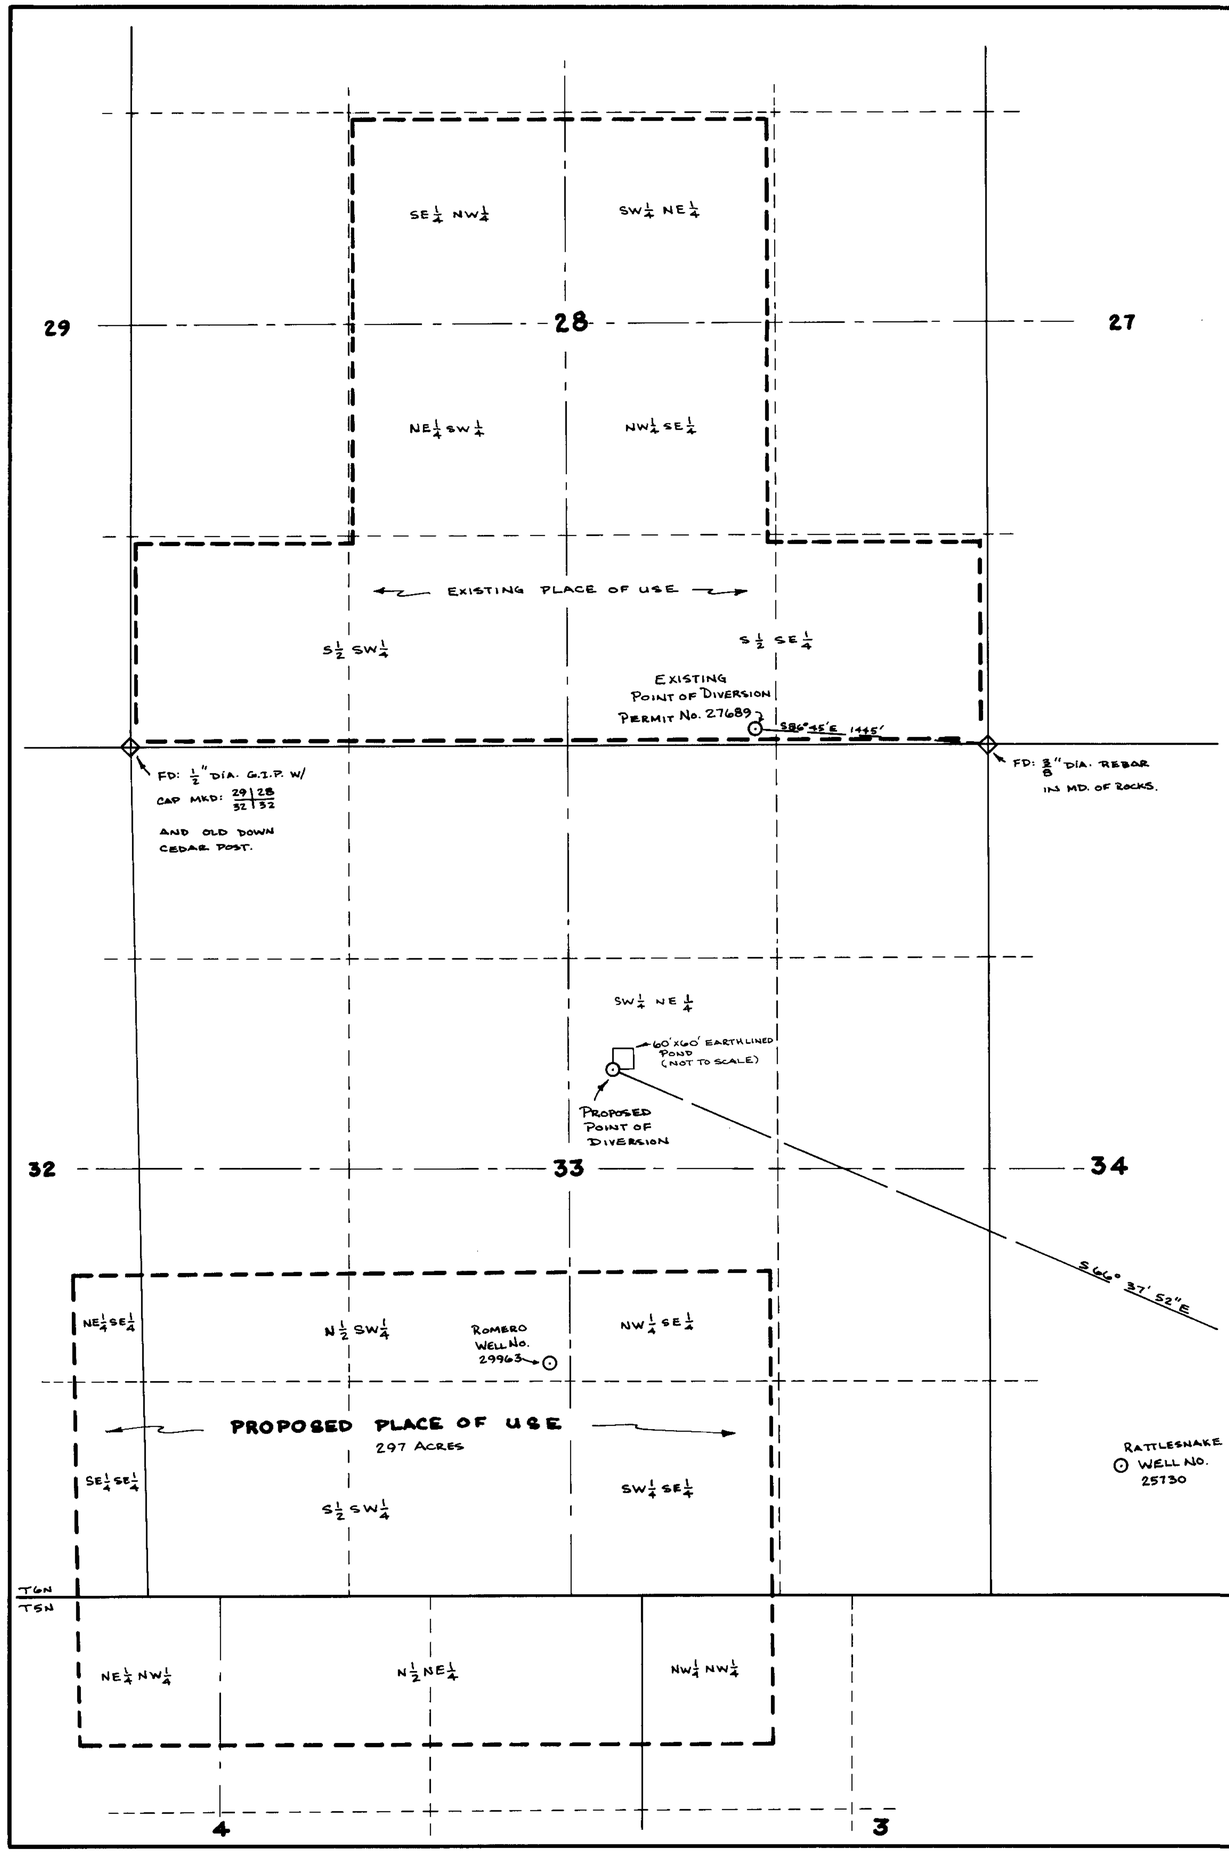

STATE OF NEVADA }
COUNTY OF LYON } S.S.

I, JOHN P. DAVIS, BEING FIRST DULY SWORN, DEPOSE AND SAY THAT THIS MAP, CONSISTING OF ONE SHEET, HAS BEEN CORRECTLY DRAWN TO THE DESIGNATED SCALE FROM FIELD NOTES OF A SURVEY MADE BY ME BETWEEN THE 25 DAY OF MAY AND THE 16 DAY OF JULY, 1983, THAT IT TRULY AND CORRECTLY REPRESENTS THE ORIGINAL POINT OF DIVERSION AND PLACE OF USE UNDER APPLICATION NO. 27689 AND THE PROPOSED POINT OF DIVERSION AND PLACE OF USE AND EXTENT OF THE WORKS USED TO DIVERT WATER FROM AN UNDERGROUND SOURCE IN MINERAL COUNTY, NEVADA, BY THE SWEETWATER RANCH COMPANY, FOR IRRIGATION AND DOMESTIC PURPOSES; THAT THE POINTS OF DIVERSION, THE APPROXIMATE LOCATION AND SIZE OF DIVERTING CONDUITS, ALL RESERVOIRS OR BASINS, THE LOCATION AND NAMES OF ALL OTHER WORKS, WHICH WILL CROSS OR CONNECT WITH THE PROPOSED WORKS, AND THE BOUNDARY OF ALL LANDS TO BE IRRIGATED, SHOWN BY LEGAL SUBDIVISION, ARE FULLY AND CORRECTLY DESIGNATED THEREON.

REGISTERED LAND SURVEYOR · STATE OF NEVADA
JOHN P. DAVIS
No. 1802

John P. Davis
JOHN P. DAVIS, RLS 1802
STATE WATER RIGHT SURVEYOR #545

SUBSCRIBED AND SWORN TO BEFORE ME THIS THIRD DAY OF OCTOBER, 1983. NOTARY PUBLIC IN AND FOR DOUGLAS COUNTY, NEVADA.

Dori Goldman

DORI GOLDMAN
Notary Public - State of Nevada
Appointment Recorded in Douglas County
MY APPOINTMENT EXPIRES OCT. 20, 1985

BASIS OF BEARINGS

SOLAR OBSERVATION MADE BY MYSELF ON 13 JUNE, 1983.

APPLICATION NO. 47287

500 250 0 500 1000
SCALE 1"=500'

FILED
OCT 26 1983
STATE ENGINEER'S OFFICE

MAP

TO ACCOMPANY APPLICATION TO CHANGE POINT OF DIVERSION AND PLACE OF USE OF A PORTION OF THE WATER UNDER APPLICATION NO. 27689 FOR IRRIGATION AND DOMESTIC USES BY THE

SWEETWATER RANCH COMPANY

FROM AN UNDERGROUND SOURCE.
SITUATE IN PORTIONS OF S. 28, 32, & 33, T6N, R31E, MDM AND S. 3 & 4, T5N, R31E, MDM, MINERAL COUNTY, NEVADA.

BY: JOHN P. DAVIS
BOX 162, WELLINGTON, NEVADA 89444

DRAFTED BY: MICHAEL S. SMITH

SHEET 1 OF 1

47287