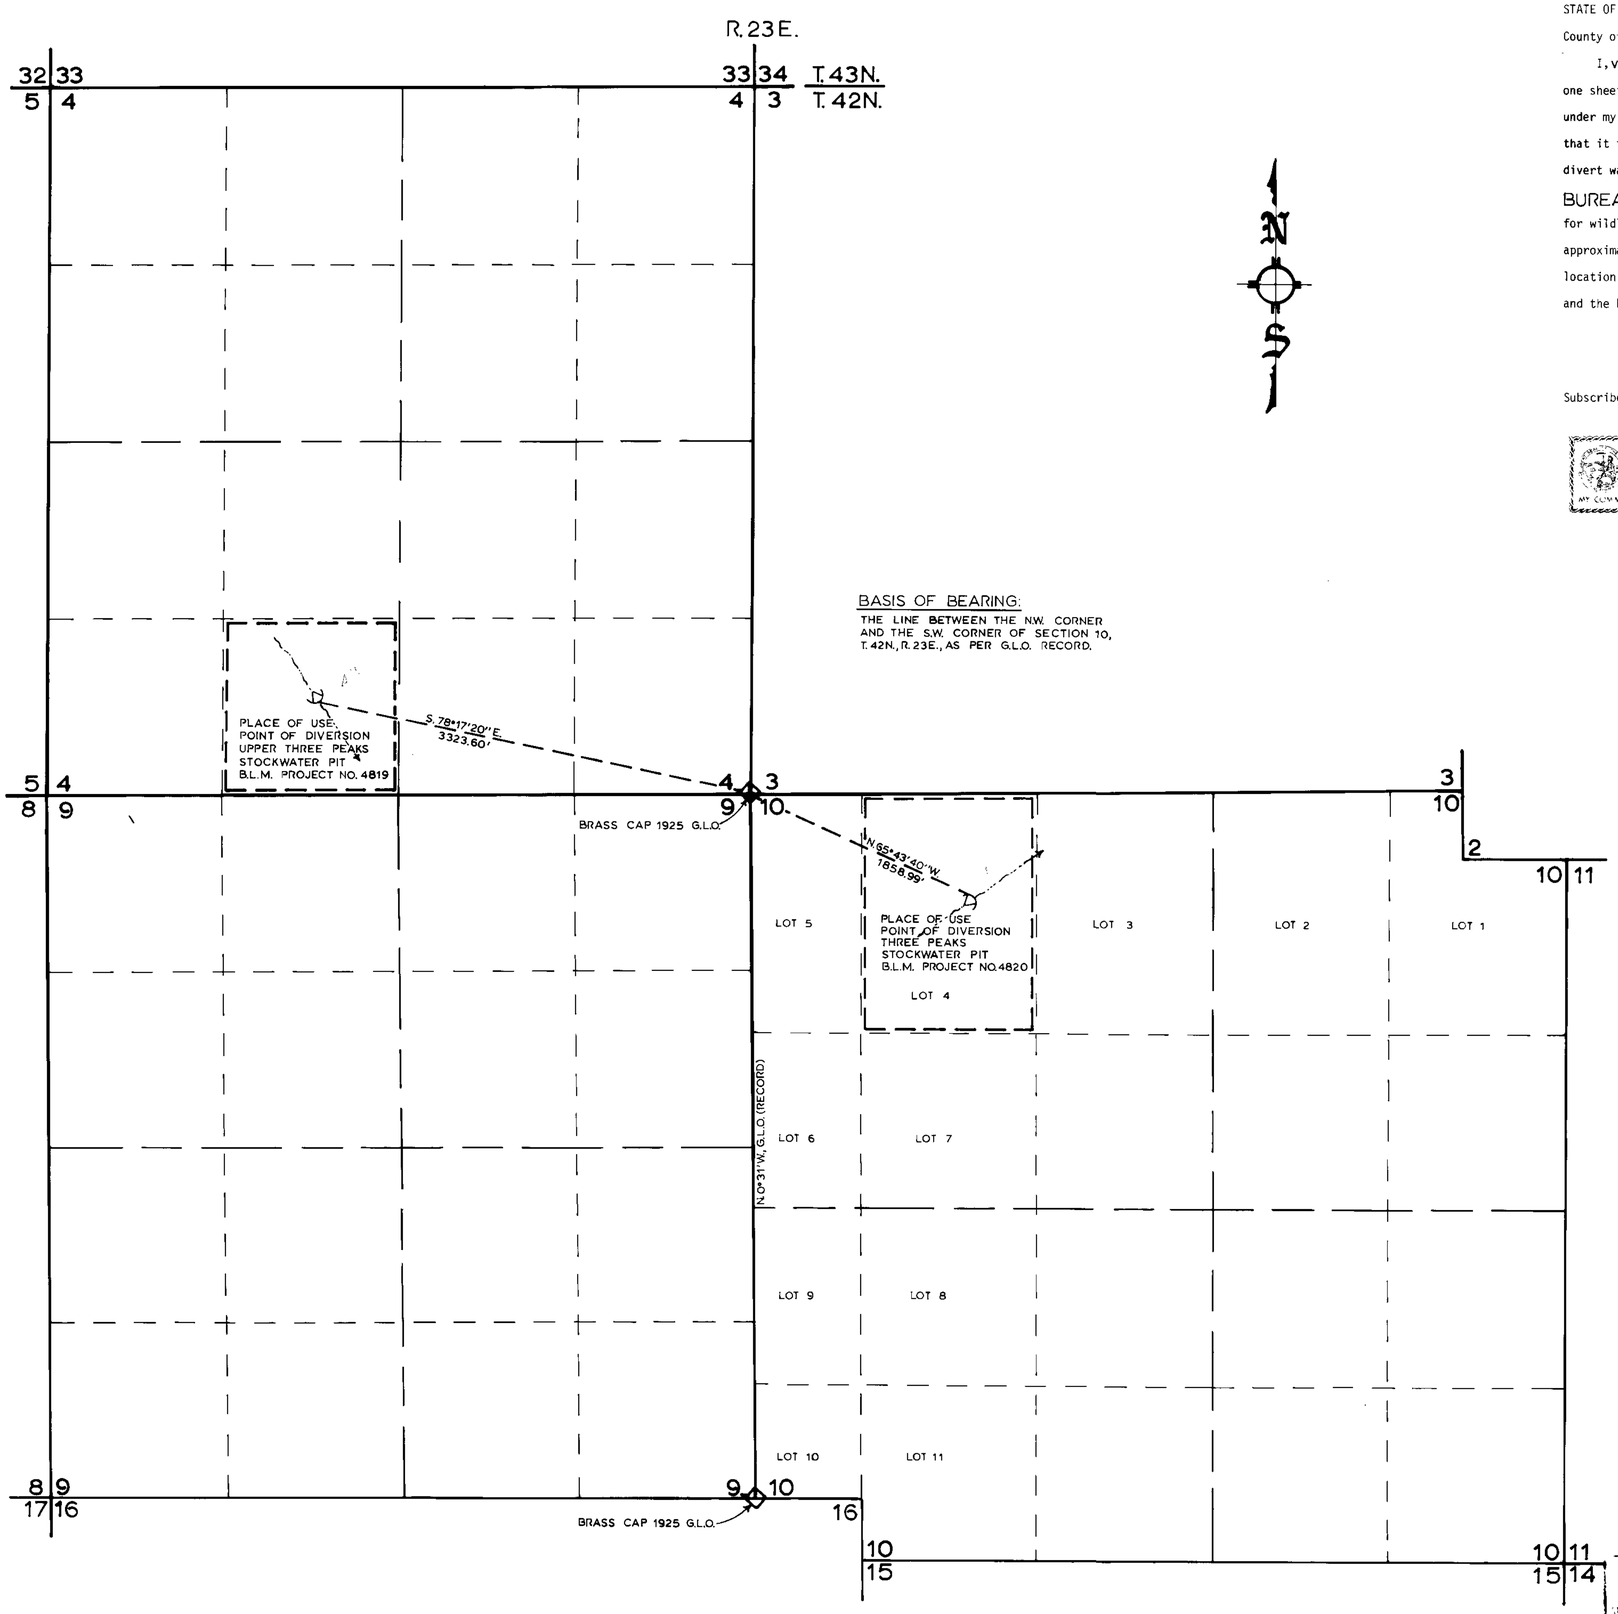

STATE OF CALIFORNIA

County of Lassen

I, VIRGIL L. WHITTEN, being first duly sworn, depose and say that this map, consisting of one sheet, has been correctly drawn to the designated scale from field notes of a survey made under my supervision and direction between the 1st and 6th days of September 1983 that it truly and correctly represents the proposed location and extent of the work used to divert water from unnamed seasonal stream in Washoe County, by

BUREAU OF LAND MANAGEMENT AND ALKALI CATTLE CO.

for wildlife and stock-watering purposes. That the proposed point of diversion, the approximate location and size of the diverting channel, all reservoirs, wells or basins, the location and names of all other works which will cross or connect with the proposed works, and the boundary of all lands, are fully and correctly designated thereon.

Virgil L. Whitten
State Water Right Surveyor
No. 686

Subscribed and sworn to before me this 28th day of September 1983

Frank G. Weber
Notary Public in and for County of Lassen

My commission expires September 13, 1986

600 300 0 600 1200 1800

SCALE: 1" = 600'

B.L.M. MAP NO. CA-020-WR-3

MAP TO ACCOMPANY APPLICATION TO APPROPRIATE WATER

FOR: WILDLIFE AND STOCK WATERING

BY: BUREAU OF LAND MANAGEMENT AND ALKALI CATTLE CO.

FROM: UNNAMED SEASONAL STREAM

SURVEYED BY: VIRGIL L. WHITTEN

47300 CERTIFICATE No 11512 ISSUED 7-21-86

47301 CERTIFICATE No 11513 ISSUED 7-21-86

47301 47300