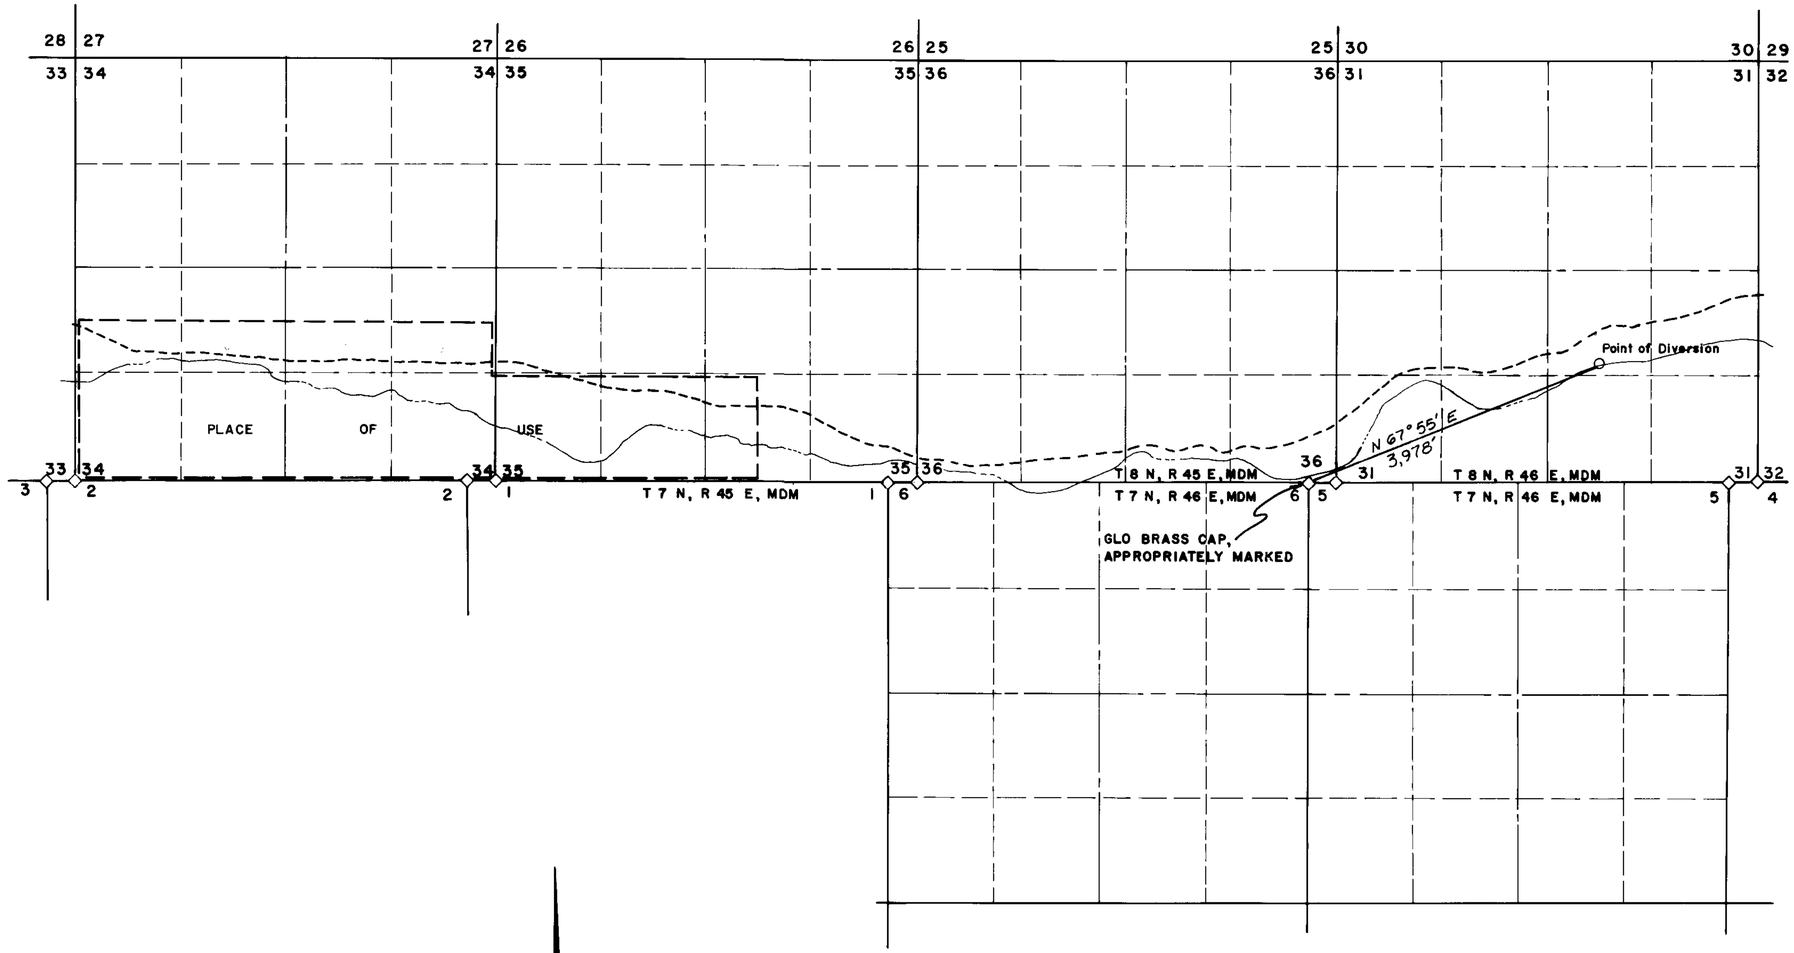

STATE OF NEVADA }
COUNTY OF NYE } S.S.

I, KENNETH L. HASKEW, BEING FIRST DULY SWORN, DEPOSE AND SAY THAT THIS MAP, CONSISTING OF ONE SHEET HAS BEEN CORRECTLY DRAWN TO THE DESIGNATED SCALE FROM FIELD NOTES OF A SURVEY MADE BY ME ON THE 6th DAY OF DECEMBER 1983, THAT IT TRULY AND CORRECTLY REPRESENTS THE PROPOSED LOCATION AND EXTENT OF THE WORKS USED TO DIVERT WATER FROM HUNTS CANYON STREAM, IN NYE COUNTY, BY FRED W. CARRILLO FOR IRRIGATION PURPOSES. THAT THE PROPOSED POINT OF DIVERSION, THE APPROXIMATE LOCATION AND SIZE OF THE DIVERTING CHANNEL, ALL RESERVOIRS OR BASINS, THE LOCATION AND NAMES OF ALL OTHER WORKS WHICH WILL CROSS OR CONNECT WITH THE PROPOSED WORKS, AND THE BOUNDARY OF ALL LANDS, SHOWING BY 40-ACRE SUBDIVISIONS THE AREAS PROPOSED TO BE IRRIGATED, ARE FULLY AND CORRECTLY DESIGNATED THEREON.

Kenneth L. Haskew

KENNETH L. HASKEW, WATER RIGHT SURVEYOR # 444

SUBSCRIBED AND SWORN TO BEFORE ME
THIS 10th DAY OF NOVEMBER, 1983.

Louise Terrell

LOUISE TERRELL
NOTARY PUBLIC STATE OF NEVADA
NYE COUNTY
Appointment Expires June 24, 1984

NOTARY PUBLIC

BASIS OF BEARINGS:
SOLAR OBSERVATION

0 1000 2000 3000 4000
SCALE: 1" = 1000'

FILED

HASKEW ENGINEERING, INC.
P. O. BOX 1209
TONOPAH, NEVADA 89049
(702) 289-3053

TS-83-0299

MAP

TO ACCOMPANY APPLICATION
TO APPROPRIATE WATER
FOR IRRIGATION
BY FRED W. CARRILLO
FROM HUNTS CANYON STREAM

47309