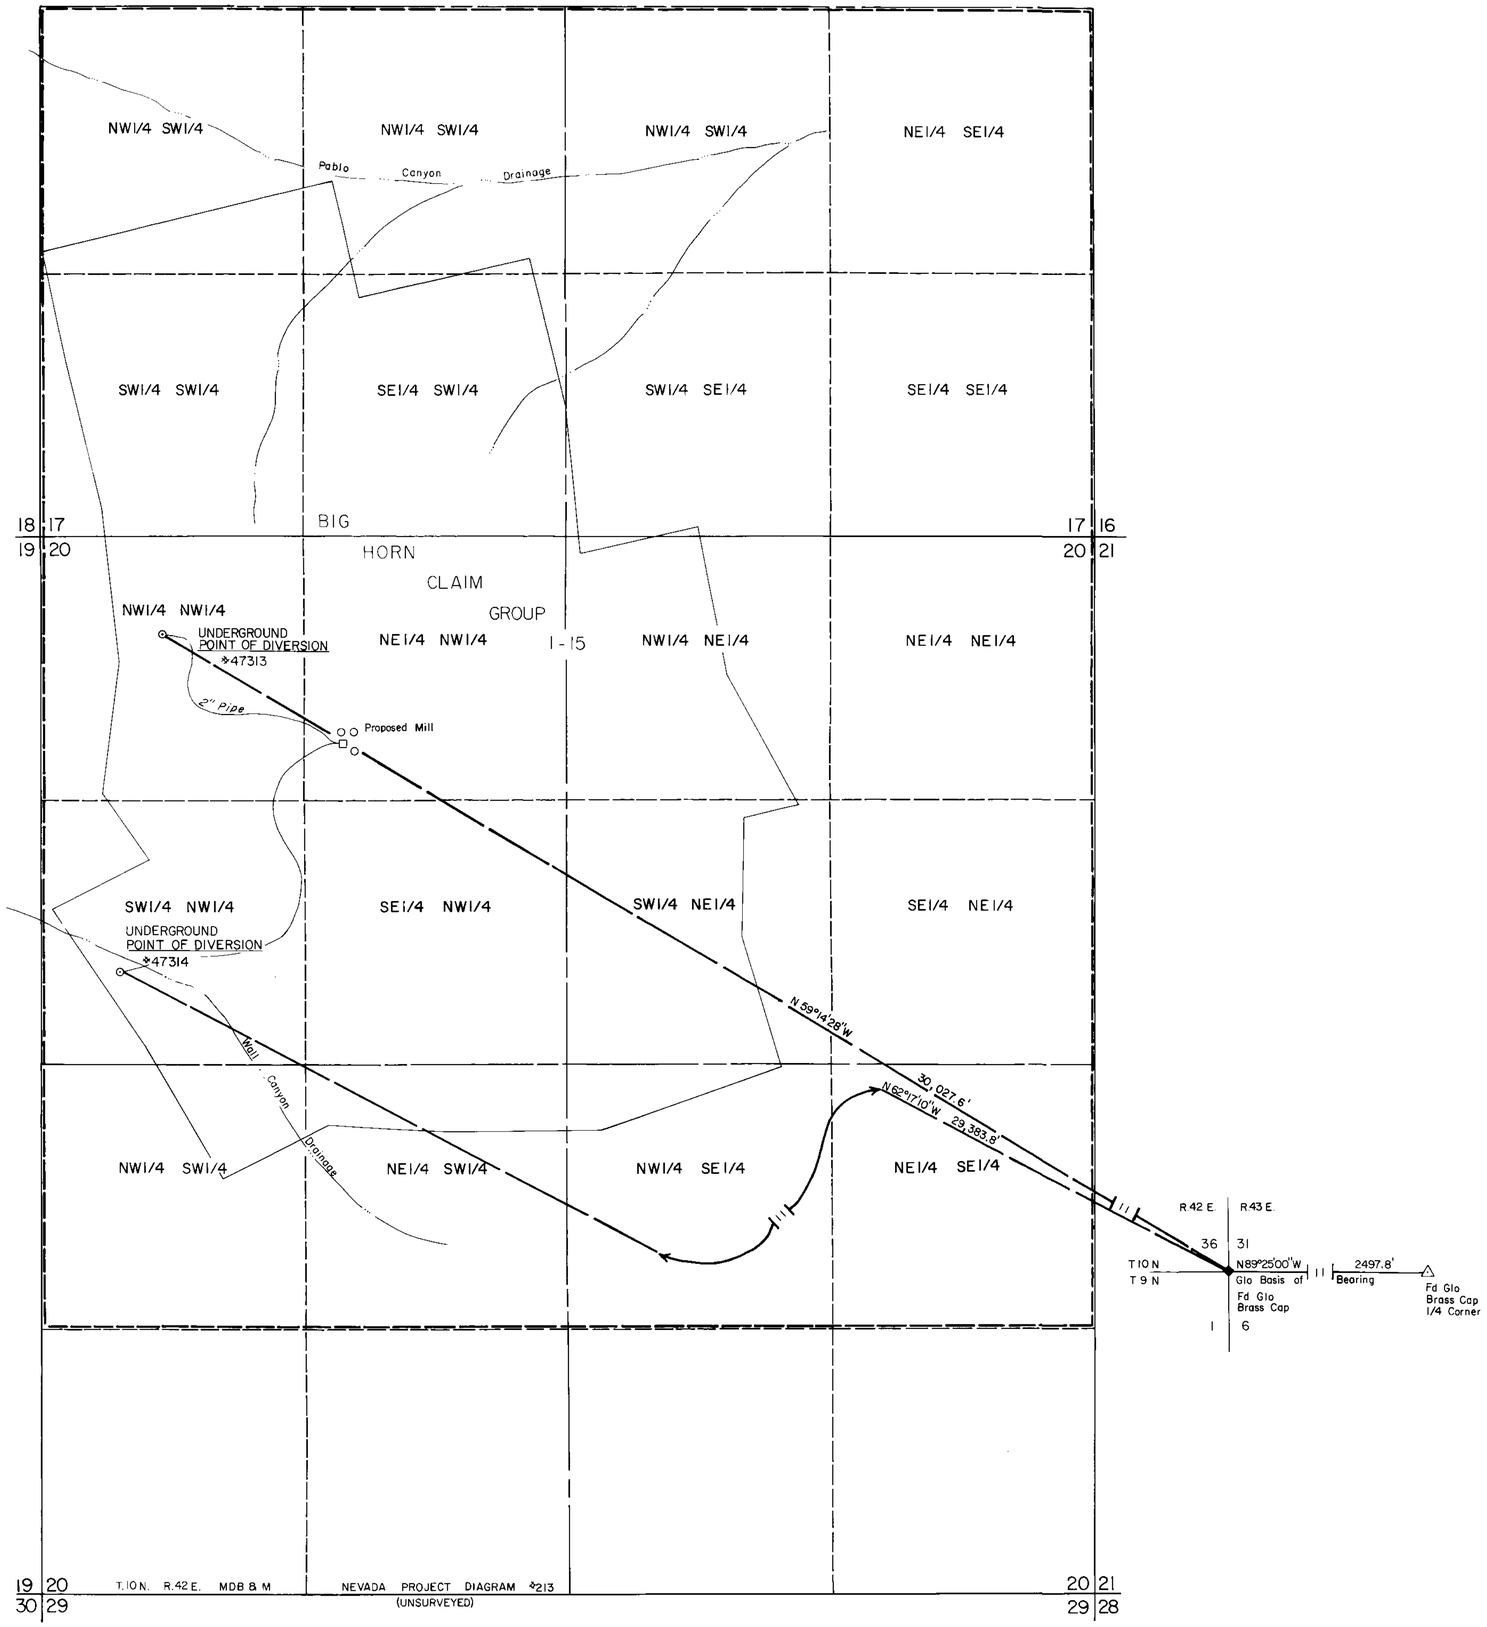

N

STATE OF NEVADA }
COUNTY OF CARSON CITY } SS

I, Wm Michael Donovan, Jr, being first duly sworn, depose and say that this map, consisting of 1 sheet, has been correctly drawn to the designated scale from field notes of a survey made by me, on July 14, 1983, that it truly and correctly represents the proposed location and extent of the works used to divert water from underground sources in Nye County, by Gerald A. Doyle or Mining, Milling, and Domestic purposes. That the proposed point of diversion, the location of the mines and mill, the approximate size and capacity of the diverting conduit, and the location and name of all other works or streams which are crossed by or connected with said works, are fully and correctly designated hereon.

Wm Michael Donovan, Jr.
State Water Rights Surveyor

Subscribed and Sworn to before me
this 20th day of December 1983.

Diane C. Burgert

Notary Public in and for Carson City County, Nevada.

SCALE: 1" = 400'

0 100 200 400 800 1200 1600 2000

MAP
TO ACCOMPANY APPLICATION TO
APPROPRIATE WATER FOR
MINING, MILLING, and DOMESTIC
BY
GERALD A. DOYLE
FROM AN UNDERGROUND SOURCE

Wm. Michael Donovan, Jr.

October 30, 1983
Silver City, Nevada

FILED
STATE ENGINEER'S OFFICE

47314 47313