MAP TO ACCOMPANY APPLICATION TO APPROPRIATE WATER & STEAM FOR GEOTHERMAL PURPOSES & INDUSTRIAL USE.

STATE OF NEVADA }
COUNTY OF CHURCHILL } SS

I, LOWELL D. EMERY BEING FIRST DULY SWORN DEPOSE AND SAY THAT THIS MAP CONSISTING OF ONE SHEET NUMBERED FROM 1 TO 1 INCLUSIVE HAS BEEN CORRECTLY DRAWN TO THE DESIGNATED SCALE FROM FIELD NOTES OF A SURVEY MADE BY ME BETWEEN THE 24 DAY OF SEPT AND THE 26 DAY OF SEPT 1983 THAT IT TRULY AND CORRECTLY REPRESENTS THE LOCATION OF THE WORKS USED TO DIVERT WATER FROM AN UNDERGROUND SOURCE IN CHURCHILL COUNTY BY.

TRANS-PACIFIC GEOTHERMAL, INC.
APPLICANT

FOR THE PURPOSE OF GEOTHERMAL USE THAT THE PROPOSED POINT OF DIVERSION PROPOSED WELL SITES ARE FULLY AND CORRECTLY DESIGNATED THEREON.

Lowell D. Emery
LOWELL D. EMERY R.L.S 12517 S.W.R.S. 536

SUBSCRIBED AND SWORN TO BEFORE ME THIS 26th DAY OF SEPT 1983 ; A NOTARY PUBLIC IN AND FOR CHURCHILL COUNTY, NEVADA

DELBERT R. LUFT
Notary Public State of Nevada
Appointment Recorded in Churchill County
My APPOINTMENT EXPIRES JAN 17 1986

Delbert R. Luft
NOTARY PUBLIC

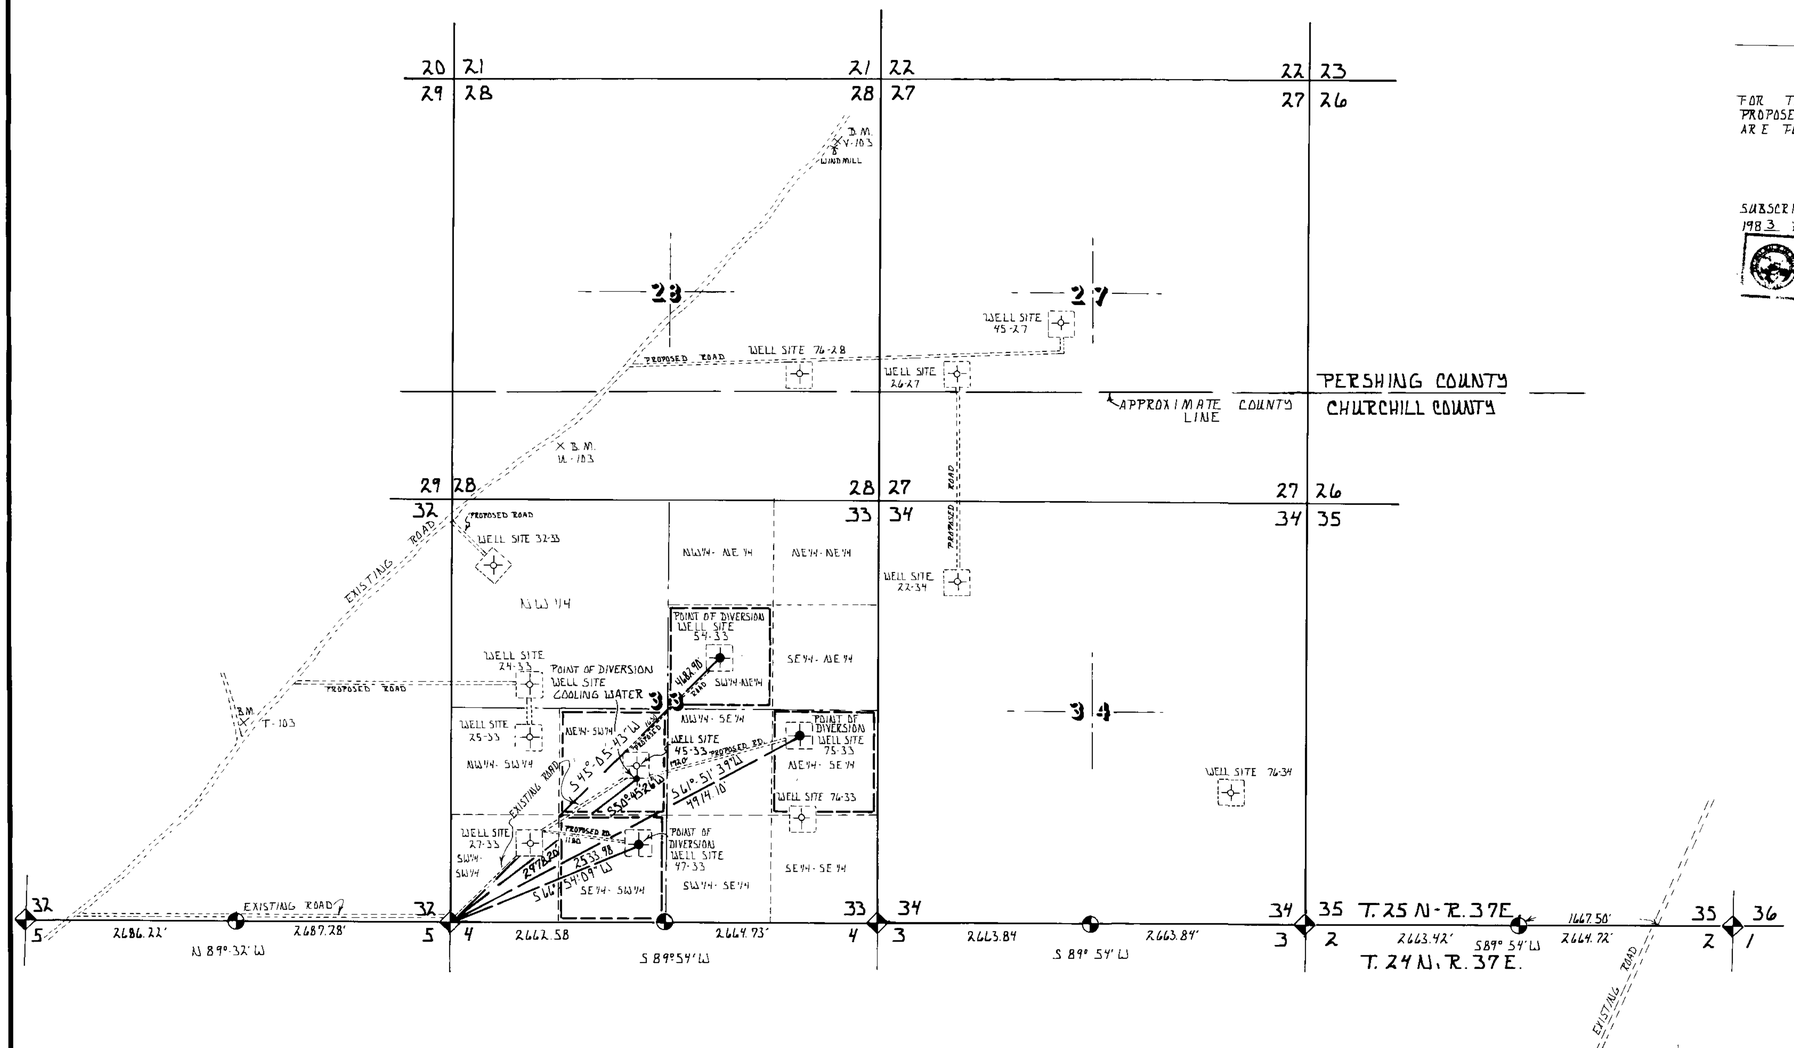

SECTIONS 27, 28, 33, 34 T. 25 N. - R. 37 E. M.D.B.&M.

~BASIS OF BEARING~
S 89°-54' W ON THE SOUTH LINE OF SEC. 34 T. 25 N. R. 37 E M.D.B.&M. AS PER B.L.M. RECORD.

~LEGEND~
- = PROPOSED WELL SITE
- = EXISTING WELL SITES
- = FOUND B.L.M. PIPE & CAP 1/4 CORNERS
- = FOUND B.L.M. PIPE & CAP SECTION CORNERS
- = 350'X 350' PAD AROUND WELL SITE.

SCALE 1" = 1000 FT.

0 1000 2000 3000 4000 5000 6000

MAP TO ACCOMPANY APPLICATIONS TO APPROPRIATE WATER & STEAM FOR GEOTHERMAL PURPOSES & INDUSTRIAL USE.
BY: TRANS-PACIFIC GEOTHERMAL, INC
FROM. AN UNDERGROUND SOURCE.

FILED

DRAWN BY: D.R. LUFT
DATE: SEPT. 25, 1983
SCALE: 1" = 1000 FT.

SURVEYED BY: LOWELL D. EMERY S.W.R.S. 536
P.O. BOX 84
FALLON, NEVADA. 89406

47323 47322 47321