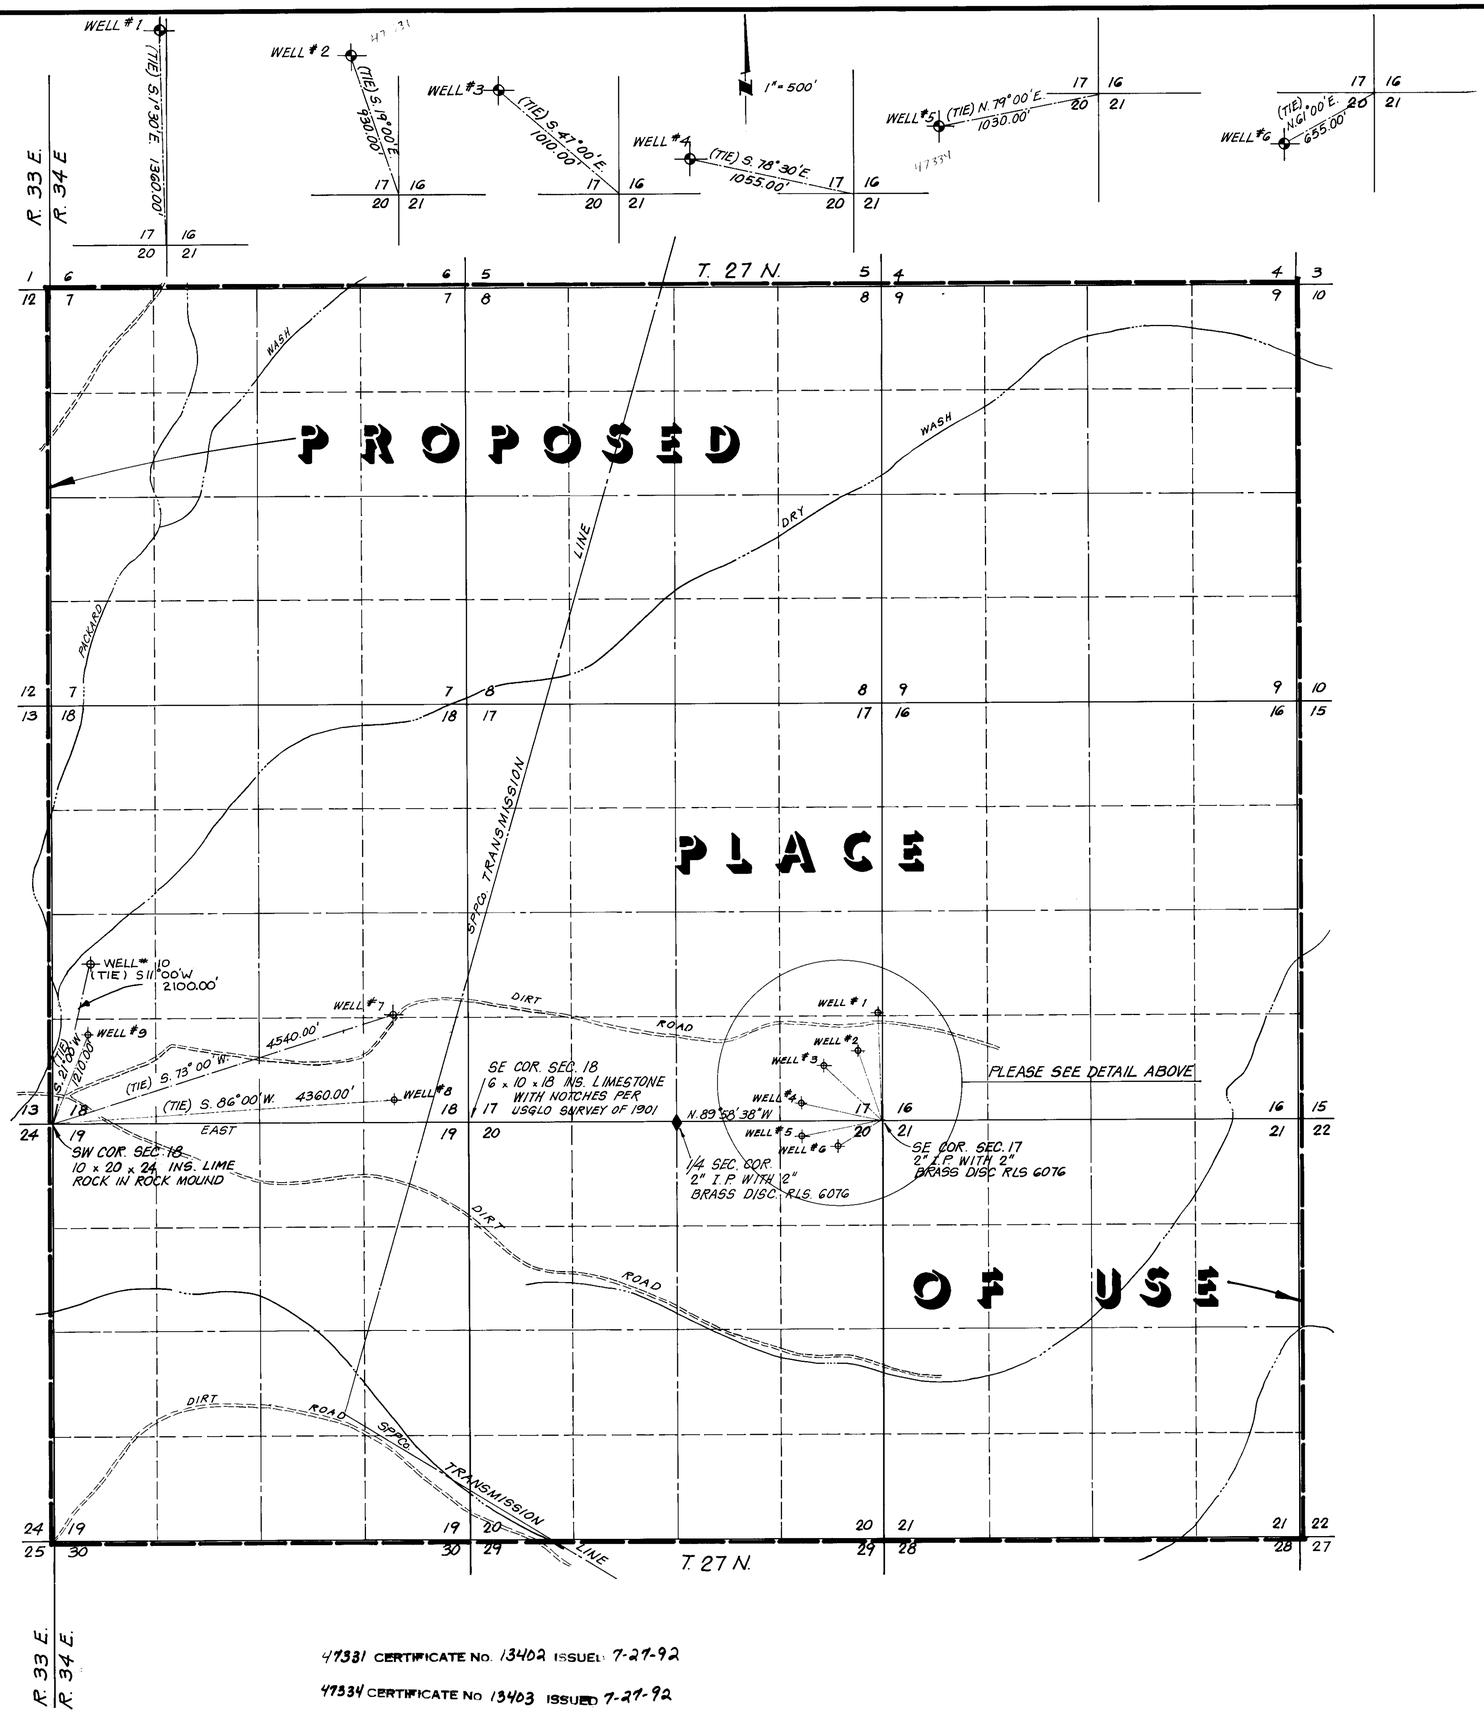

47331 CERTIFICATE No. 13402 ISSUED 7-27-92

47334 CERTIFICATE No 13403 ISSUED 7-27-92

N

0 500 1000 2000 3000 4000

SCALE IN FEET: 1" = 1000'

BASIS OF BEARING:

Wells 1 through 6 — The south line of section 17, T.22 N., R. 34 E., M.D.B.& M., which is N 89°58'38"W from permit No. 46892

Wells 7 through 10 — The south line of section 18, T.27 N., R. 34 E., M.D.B.& M., which is due East, from permit No. 40782

STATE OF NEVADA
COUNTY OF WASHOE } ss

I, ROY H. HIBDON, being first duly sworn depose and say that this map consisting of one sheet has been correctly drawn to the designated scale from various official filed maps and records, that it truly and correctly represents the proposed location and the extent of the works used to divert water from an underground source in Pershing County by Lacana Mining, Inc. for mining, milling, and domestic purposes, that the proposed points of diversion, the approximate location and size of the diverting works, all reservoirs or basins, the locations and names of all other works which will cross or connect with the proposed works and the boundary of all lands, showing by 40 acre subdivisions, are fully and correctly designated thereon.

Roy H. Hibdon
ROY H. HIBDON
State Water Right Surveyor No. 370

Subscribed and sworn to me this 10th day of November, 1983. My Commission expires MARCH 16, 1987.

Charles R. Langston
Notary Public

CHARLES R. LANGSTON
Notary Public - State of Nevada
Appointment Recorded in Washoe County
MY APPOINTMENT EXPIRES MAR 16, 1987

FILED
DEC 8 1983
STATE ENGINEER'S OFFICE

MAP

TO ACCOMPANY APPLICATION TO APPROPRIATE WATER FOR MINING, MILLING AND DOMESTIC PURPOSES FOR LACANA MINING, INC. FROM AND UNDERGROUND SOURCE.

ROY H. HIBDON CIVIL ENGINEERING CONSULTANT 1479 So. Wells Ave. Reno Nevada Suite 15 Tel. (702) 323-4801	scale 1" = 1000 date NOV. 1983 drawn by PT job no. 83-079	sheet number 1 OF 1	

83438 76626 47425 47338 47337 47336 47335 47334 47333 47332 47331 47330