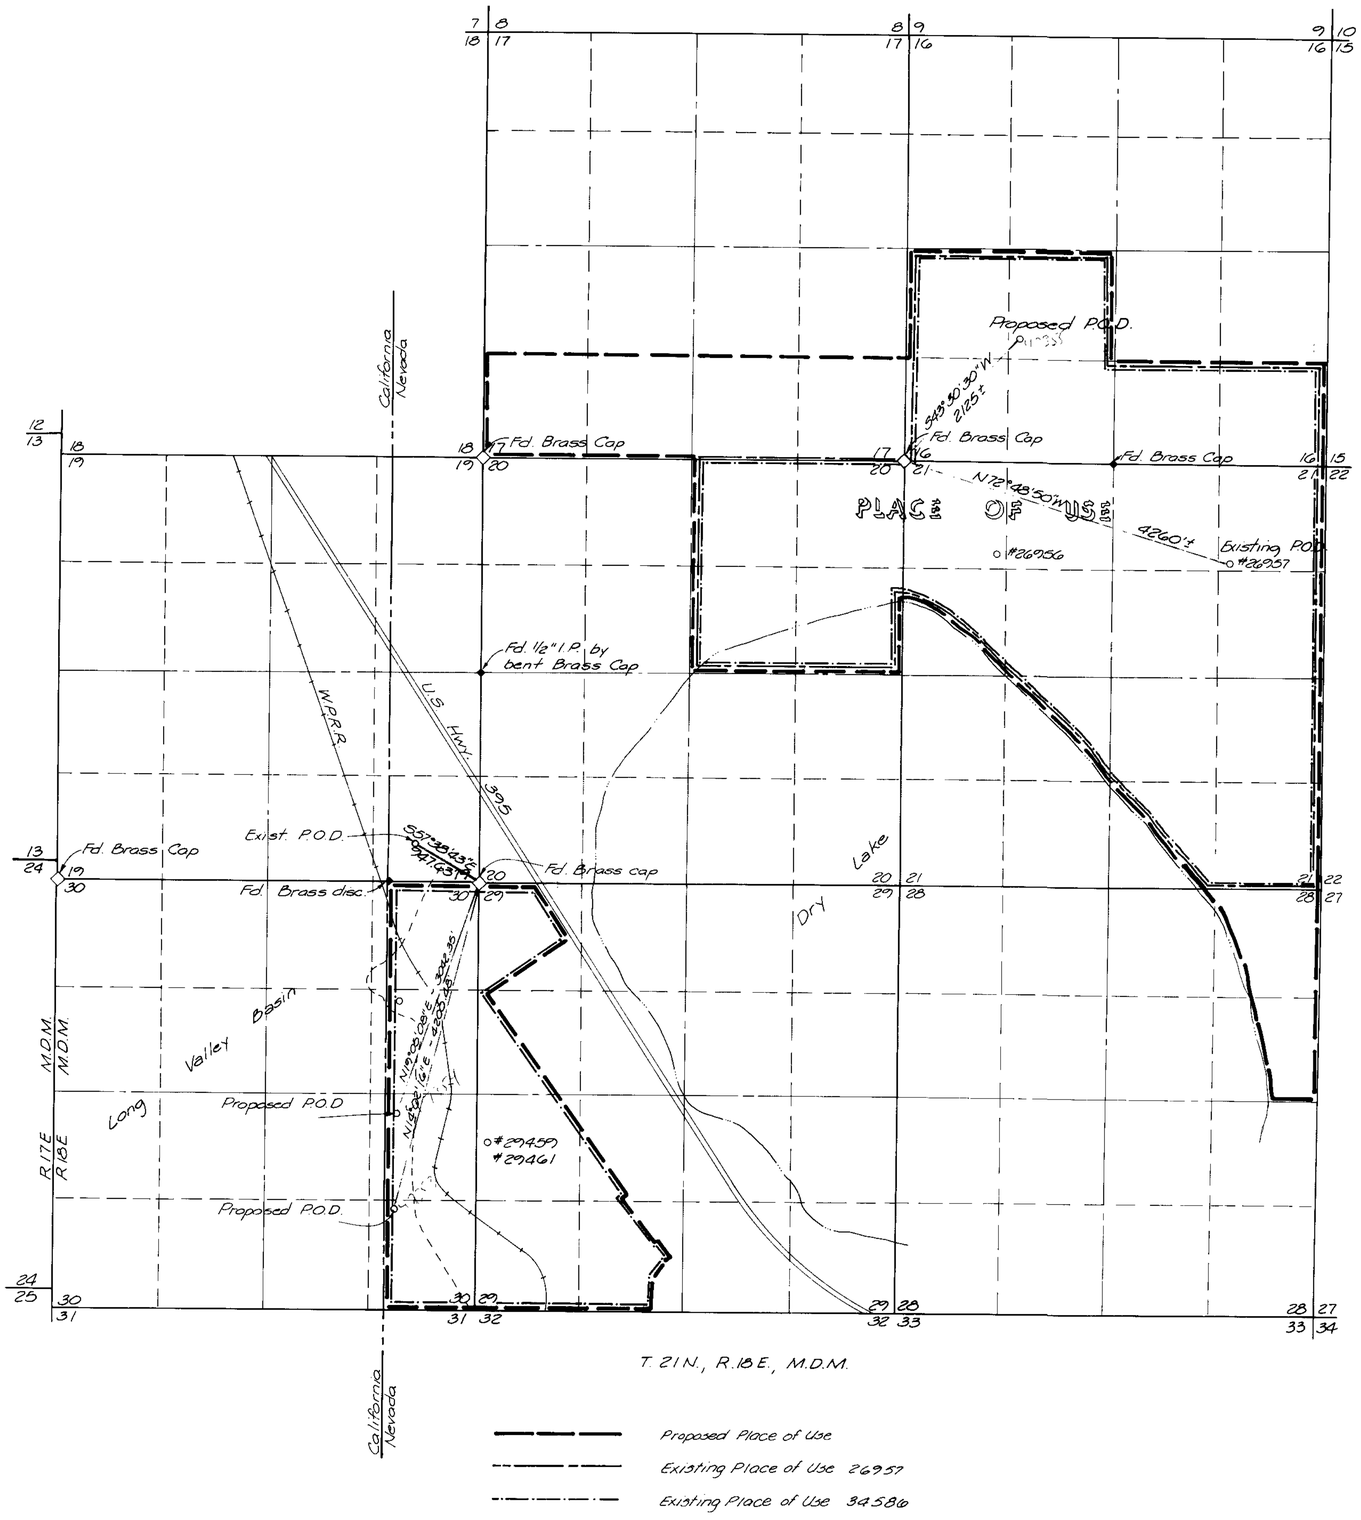

Basis of Bearings:

South line of S.W. 1/4 of Section 16, T. 21 N., R. 18 E., M.D.M.
ie. N 89°27'03"E
North line of Section 30, T. 21 N., R. 18 E., M.D.M.
ie. N89°56'00"W

State of Nevada
County of Washoe ss

I, Richard W. Arden, being first duly sworn, depose & say that this map, consisting of 1 sheet, has been correctly drawn to the designated scale from field notes of a survey made by, or under my supervision & direction, between the 16th day of August & the 22nd day of August, 1983; that it truly & correctly represents the proposed location and extent of the place of use of water heretofore appropriated under permit 34586 & 26957 from an underground source in Washoe County, Nevada, by Reno Park Water Company for Quasi-Municipal & Domestic purposes. That the proposed point of diversion, the location of the place of use, the approximate size and capacity of the diverting conduit, and the location and names of all other works or streams which are crossed by or connected with said works, are fully & correctly designated hereon.

Richard W. Arden
State Water Right Surveyor No. 307

Subscribed & sworn to before me this 13th day of September, 1983.

Notary Public.

FILED
JAN 17 1984
STATE ENGINEER'S OFFICE

0 500 1000 2000 3000 4000 5000

MAP
TO ACCOMPANY APPLICATION
TO CHANGE POINT OF DIVERSION & PLACE OF USE
UNDER APPLICATION 34586 & 26957
FOR QUASI-MUNICIPAL & DOMESTIC PURPOSES
BY RENO PARK WATER COMPANY
FROM AN UNDERGROUND SOURCE
WASHOE COUNTY, NEVADA

SEA ENGINEERS/PLANNERS
950 INDUSTRIAL WAY
SPARKS, NEVADA

JOB NO. 1016-001-831
DATE Aug., 1983
DR. MCW

47355 47354 47353