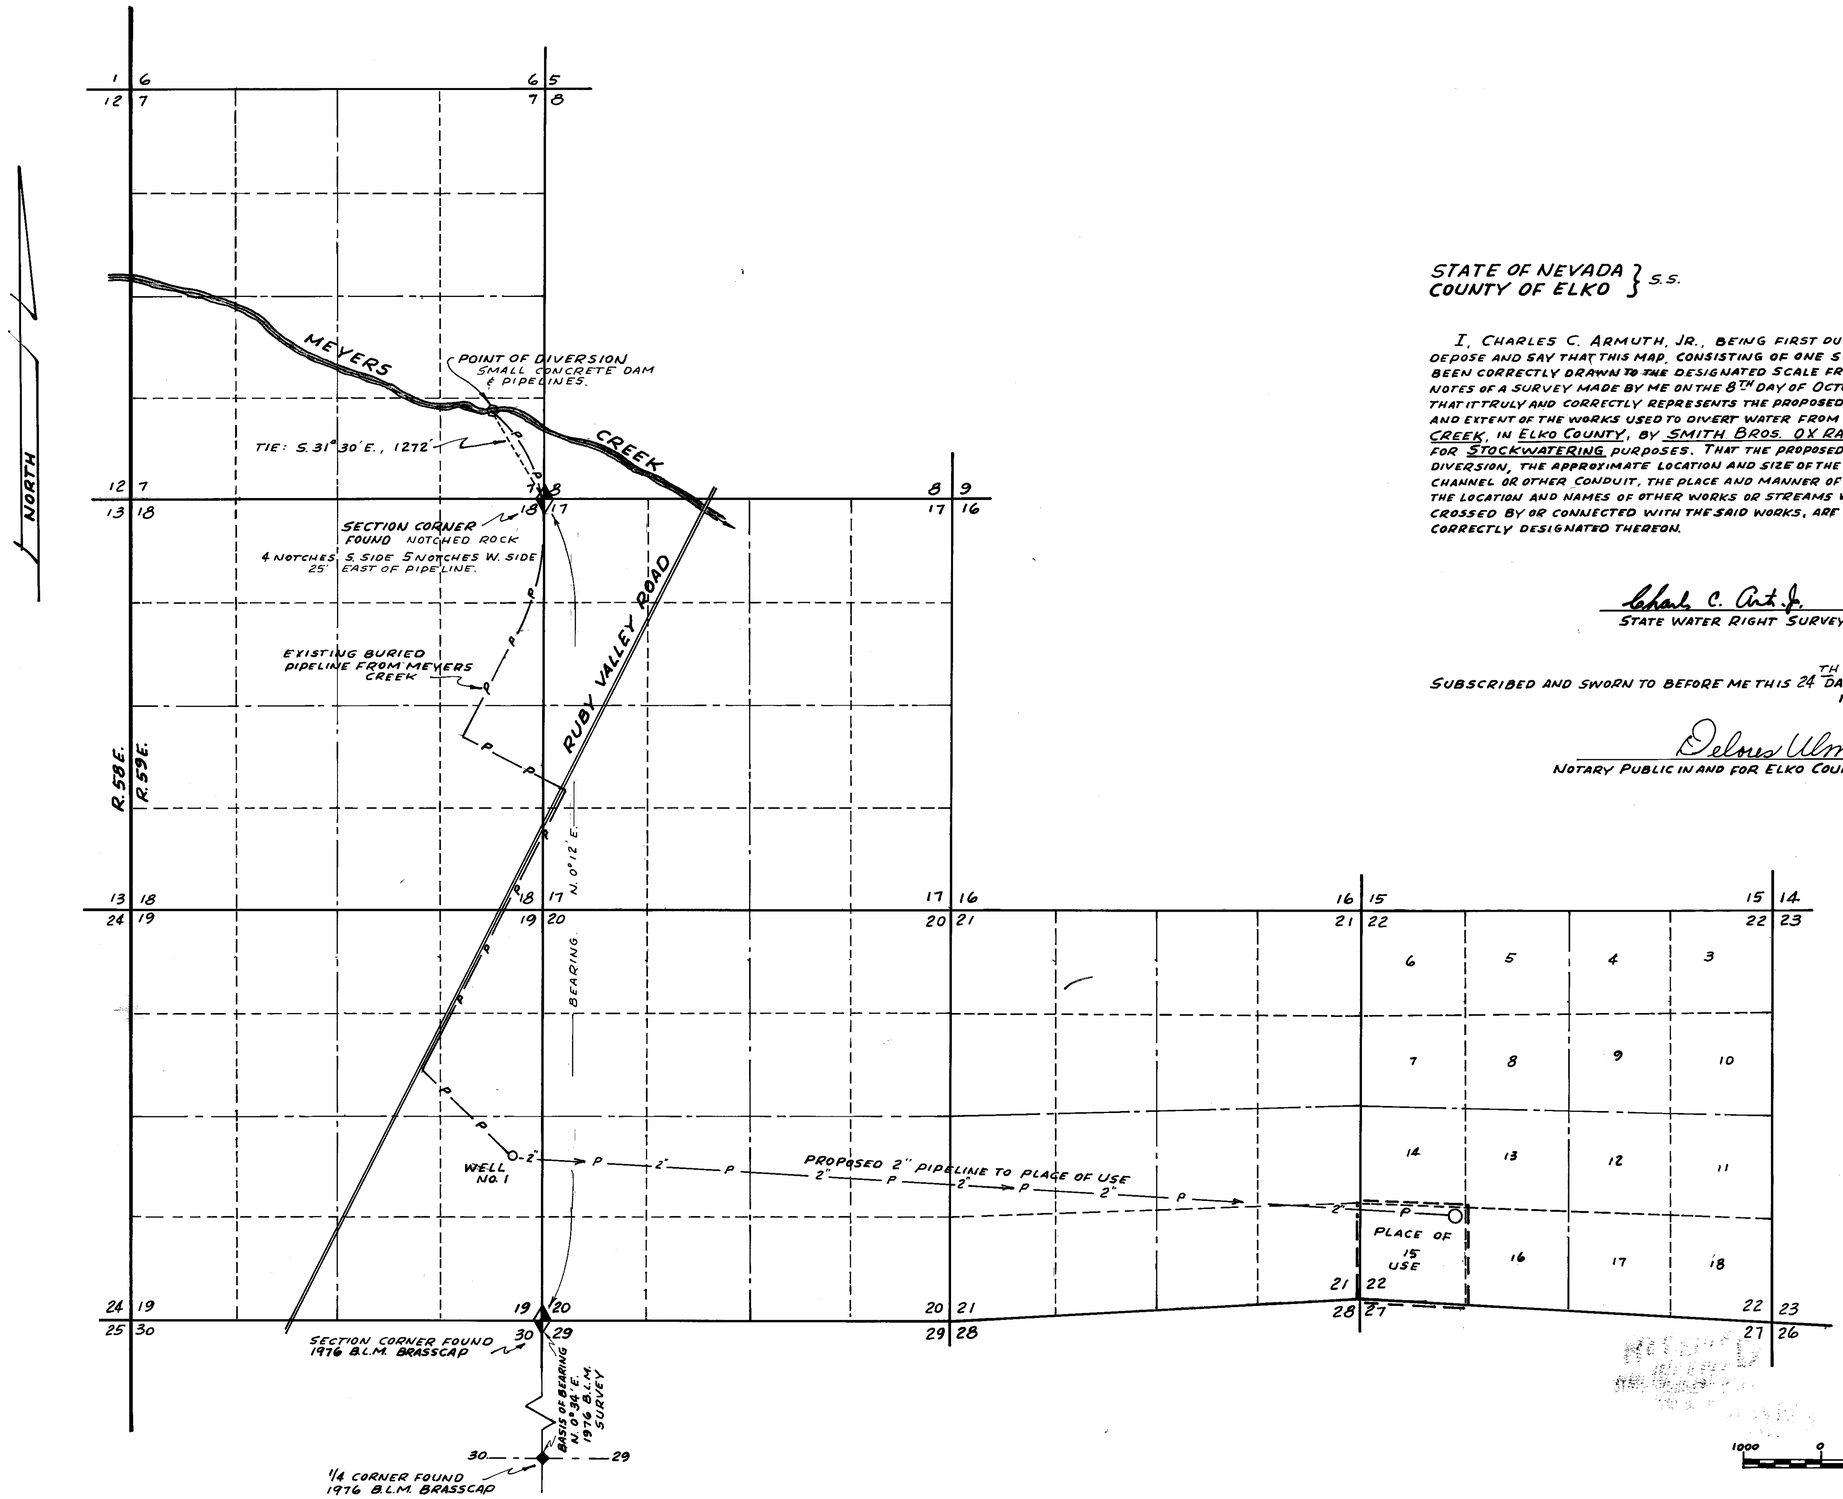

STATE OF NEVADA }
COUNTY OF ELKO } S.S.

I, CHARLES C. ARMUTH, JR., BEING FIRST DULY SWORN, DEPOSE AND SAY THAT THIS MAP, CONSISTING OF ONE SHEET, HAS BEEN CORRECTLY DRAWN TO THE DESIGNATED SCALE FROM FIELD NOTES OF A SURVEY MADE BY ME ON THE 8TH DAY OF OCTOBER, 1983; THAT IT TRULY AND CORRECTLY REPRESENTS THE PROPOSED LOCATION AND EXTENT OF THE WORKS USED TO DIVERT WATER FROM MEYERS CREEK, IN ELKO COUNTY, BY SMITH BROS. OX RANCH INC. FOR STOCKWATERING PURPOSES. THAT THE PROPOSED POINT OF DIVERSION, THE APPROXIMATE LOCATION AND SIZE OF THE DIVERTING CHANNEL OR OTHER CONDUIT, THE PLACE AND MANNER OF USE, AND THE LOCATION AND NAMES OF OTHER WORKS OR STREAMS WHICH ARE CROSSED BY OR CONNECTED WITH THE SAID WORKS, ARE FULLY AND CORRECTLY DESIGNATED THEREON.

Charles C. Armuth Jr.
STATE WATER RIGHT SURVEYOR

SUBSCRIBED AND SWORN TO BEFORE ME THIS 24TH DAY OF OCTOBER, 1983.

Delores Ulmer
NOTARY PUBLIC IN AND FOR ELKO COUNTY, NEVADA.

DELORES ULMER
Notary Public - State of Nevada
Elko County, Nevada
My appointment expires Sept. 14, 1986

1000 0 1000 2000 3000 4000 5000

SCALE: 1" = 1000'

T. 30 N., R. 59 E., M.D.B. & M.

MAP TO ACCOMPANY APPLICATION
TO APPROPRIATE WATER
FROM MEYERS CREEK
BY SMITH BROS. OX RANCH, INC.
FOR STOCKWATER

RECEIVED
JAN 25 1984
STATE ENGINEER'S OFFICE
ELKO O.

FILED
STATE ENGINEER'S OFFICE

47358