MONSEN ENG. 100 10-81 MC 29684

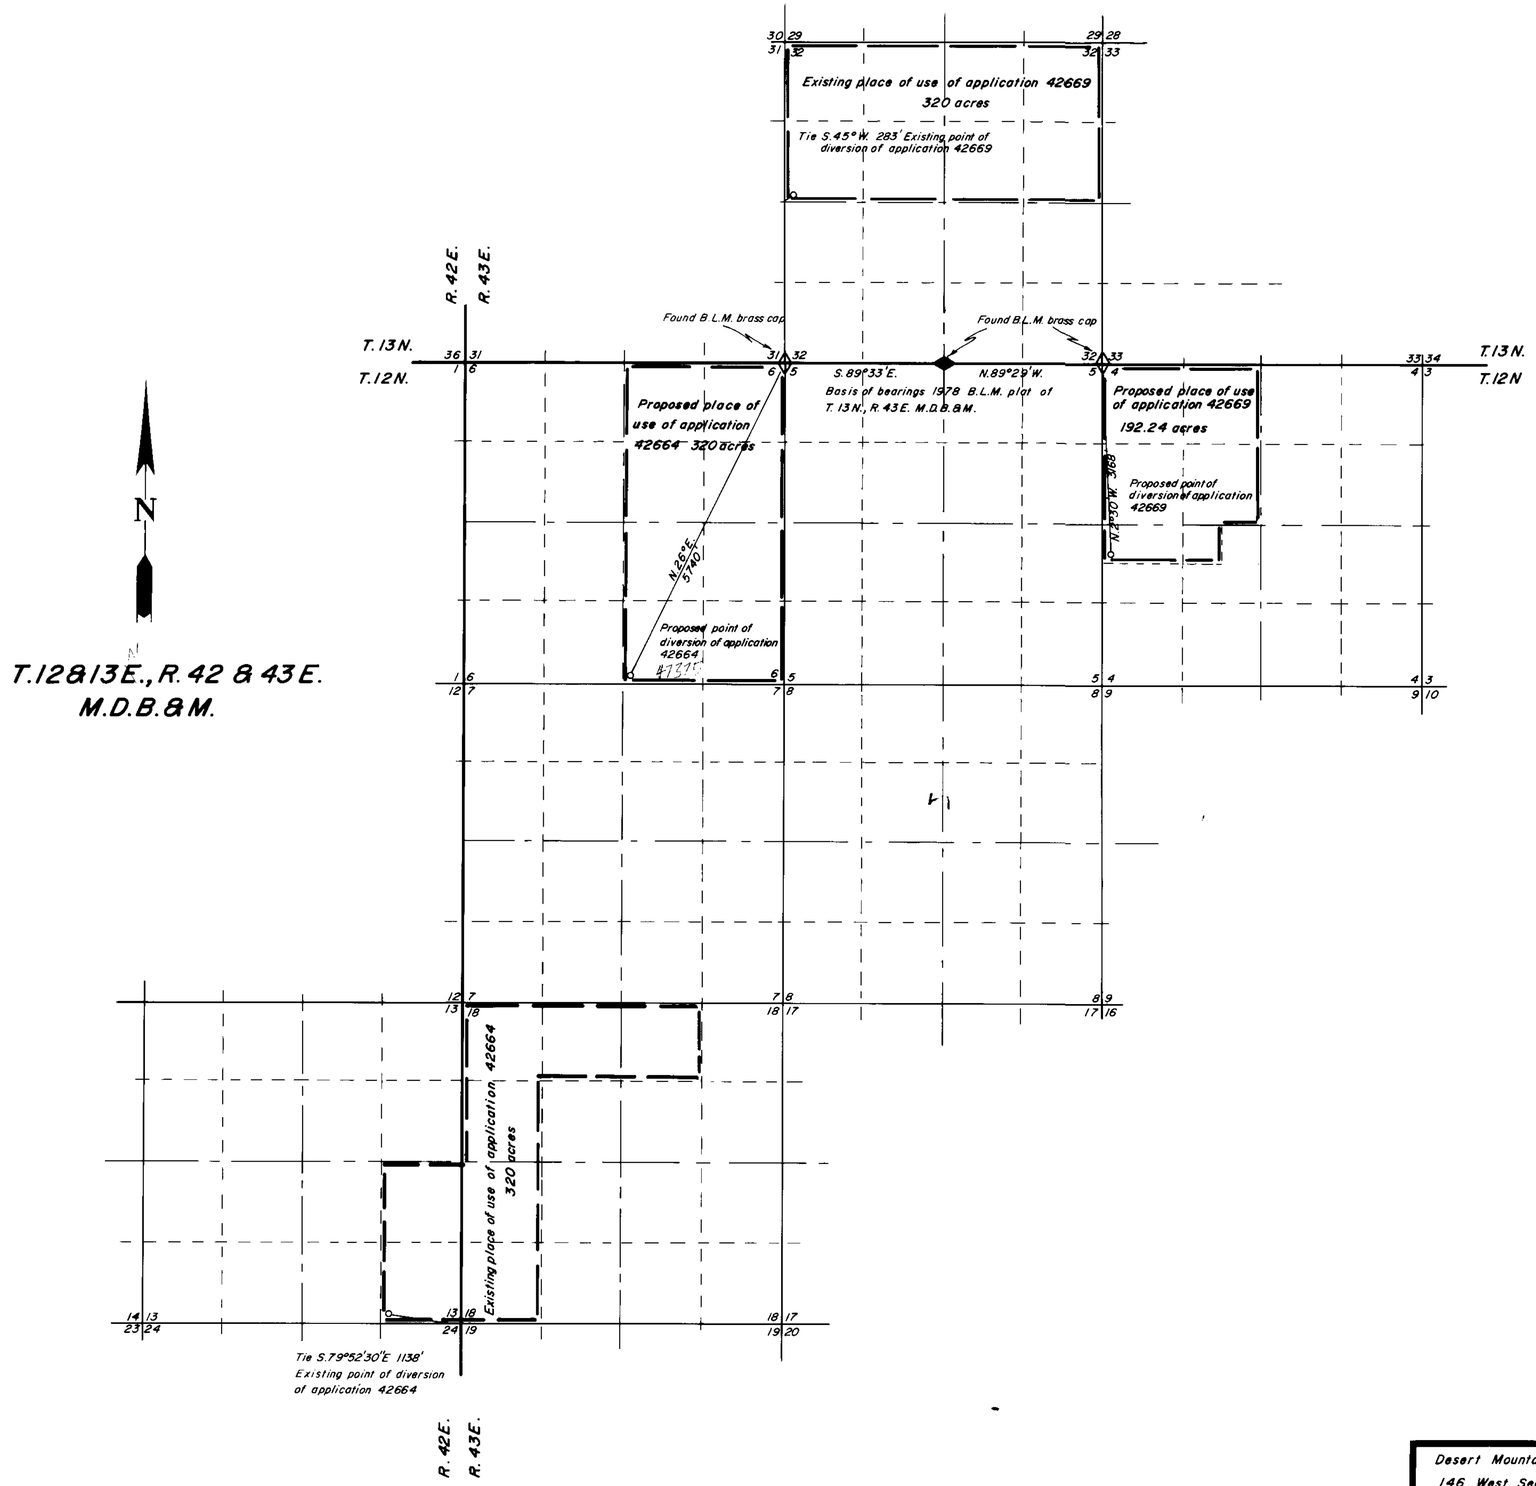

State of Nevada
County of Humboldt } S.S.

I, Robert N. Caldwell, being first duly sworn, depose and say that this map, consisting of 1 sheets, has been correctly drawn from field notes of a survey made by me on the 24th day of October 1983, that it truly and correctly represents the location and extent of the works used to divert water from underground in Nye County by Zimmerman Ranching Corp for Irrigation purposes, that the proposed point of diversion, the approximate location and size of the diverting channel, all reservoirs or basins, the locations and names of all other works which will cross or connect with the proposed works, and the boundary of all lands, showing by 40-acre subdivisions the areas proposed to be irrigated, are fully and correctly [illegible] thereon.

Robert N. Caldwell
State Water Right Surveyor No. 468

Subscribed and sworn to before me this 28th day of October 19 83

Dolores Crawford
Notary Public

Scale 1" = 1320'

1320' 0 1320' 2640' 3960' 5280'

FILED
NOV 01 1983
STATE ENGINEER'S OFFICE

Map
To accompany application to change the point of diversion and place of use of applications 42664 & 42669 in Nye County from underground for Irrigation purposes
By Zimmerman Ranching Corp.

Desert Mountain Surveying Company
146 West Second Street
Winnemucca, Nevada 89445

47376 47375