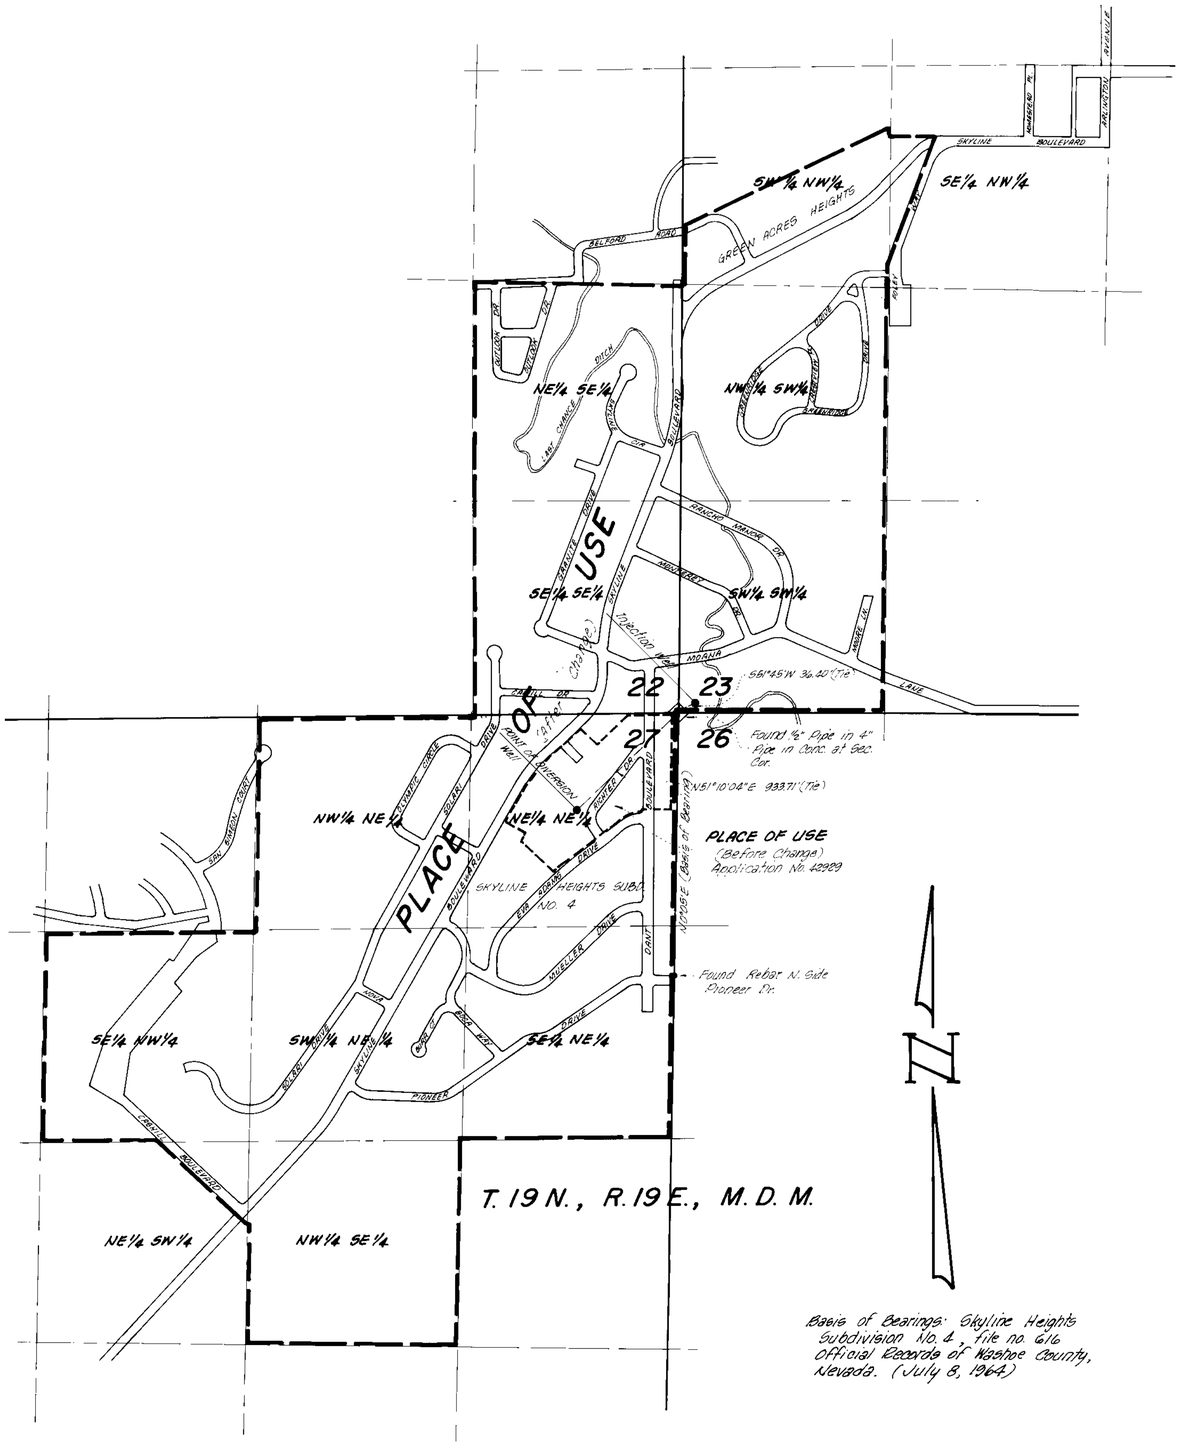

Basis of Bearings: Skyline Heights Subdivision No. 4, File no. 616 Official Records of Washoe County, Nevada. (July 8, 1964)

STATE OF NEVADA
COUNTY OF WASHOE } S.S.

I, E. P. Osgood, Jr., being first duly sworn, depose and say that this map, consisting of one sheet, has been correctly drawn to the designated scale from field notes of a survey made by me or under my supervision and direction on October 28, 1983; that it truly and correctly represents the location and extent of the works used to divert water from underground sources in Washoe County by Sierra Geothermal, Inc. for Quasi-Municipal purposes (Geothermal Heating and Cooling). That the proposed point of diversion and return, the location of the well, the approximate size and capacity of the conduit, and the location and names of all other works or streams which are crossed by or connected with said works, are fully and correctly designated hereon.

E. P. Osgood
E. P. Osgood, Jr. St. Wtr. Rt. Sur. No. 294

Subscribed and sworn to before me on this 2nd day of Nov., 1983.

Verlene Friedrich
Notary Public

0 500 1000 1500 2000
SCALE: 1" = 500'

FILED
DEC 2 5 1983
STATE ENGINEER'S OFFICE

MAP TO ACCOMPANY
APPLICATION TO APPROPRIATE AND TO CHANGE PLACE OF USE
UNDER APPLICATION NO 42929

SIERRA GEOTHERMAL, INC.

FROM UNDERGROUND SOURCES

E. P. OSGOOD, JR. – STATE WATER RT. SUR. NO. 294
NOVEMBER 1983 SHEET 1 OF 1

47383