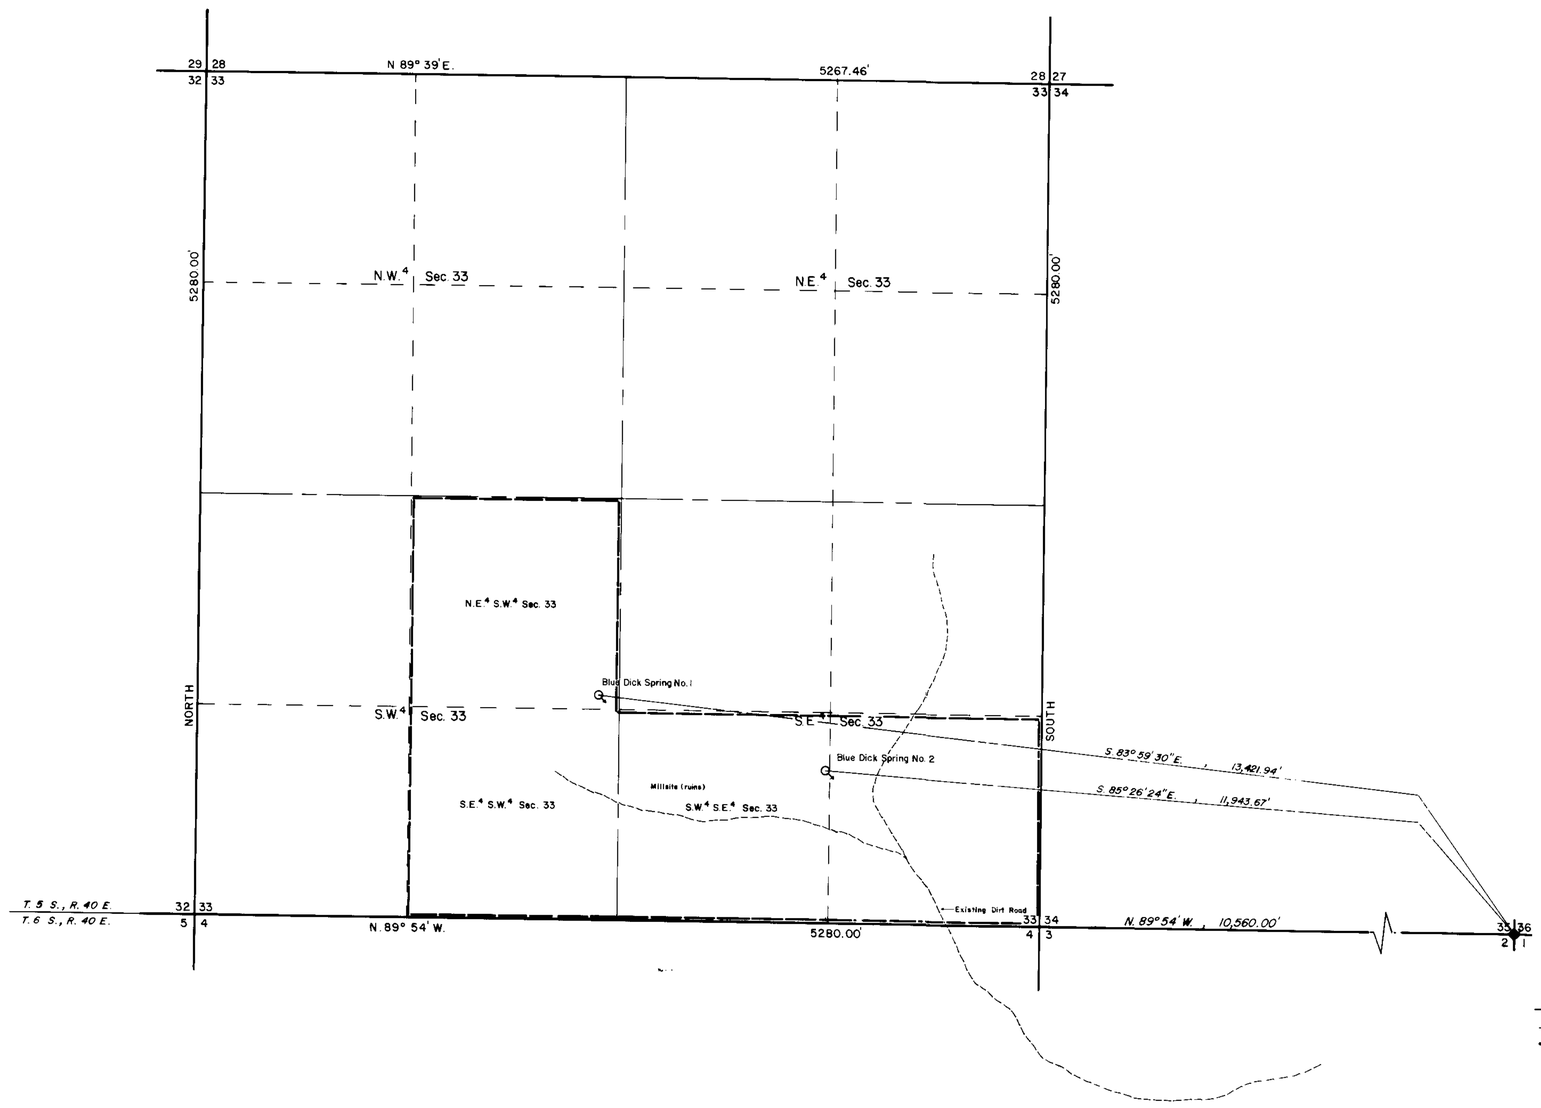

N

STATE OF NEVADA }
COUNTY OF NYE } ss.

I Wallace T. Boundy, BEING FIRST DULY SWORN DEPOSE AND SAY THAT THIS MAP CONSISTING OF ONE SHEET, HAS BEEN CORRECTLY DRAWN TO THE DESIGNATED SCALE FROM FIELD NOTES OF A SURVEY MADE ON July 29th, 1983, THAT IT, TRULY AND CORRECTLY REPRESENTS THE PROPOSED LOCATION AND EXTENT OF THE WORKS TO DIVERT WATER FROM Spring Sources, IN Esmeralda COUNTY, NEVADA, BY Blue Dick Partnership FOR Mining, Milling and Domestic PURPOSES. THAT THE POINT OF DIVERSION, THE APPROXIMATE LOCATION AND SIZE OF THE DIVERTING CHANNEL, ALL RESERVOIRS OR BASINS, THE LOCATION AND NAMES OF ALL OTHER WORKS, WHICH WILL CROSS OR CONNECT WITH PROPOSED WORKS, AND THE BOUNDARIES OF ALL LANDS SHOWING THE AREAS PROPOSED TO BE IRRIGATED, ARE FULLY AND CORRECTLY DESIGNATED THEREON.

Wallace T. Boundy
STATE WATER RIGHT SURVEYOR
Certificate No 584

Subscribed and sworn to before me this 4th day of Nov, 1983

Noel E. Kelly
NOTARY PUBLIC IN AND FOR NYE COUNTY, NEVADA

BASIS OF BEARINGS

DIRECT SOLAR OBSERVATION

LEGEND

- FOUND CORNER
- SET IRON PIN, R.L.S. 2518
- PLACE OF USE

SCALE 1" = 500'

0 100 300 500 1000 1500

FILED
NOV 0 · 1983
STATE ENGINEER'S OFFICE

47387 88

MAP TO ACCOMPANY APPLICATION TO APPROPRIATE WATER

FOR: MINING, MILLING and DOMESTIC PURPOSES from SPRING SOURCES (Blue Dick Spring No. 1 and Blue Dick Spring No. 2) IN THE N.E.4 S.W.4 SEC. 33 and the S.W.4 S.E.4 SEC 33, T. 5 S., R. 40 E., M.D.B.&M., ESMERALDA COUNTY, NEVADA.

BY: BLUE DICK PARTNERSHIP
%EXCEL ELECTRIC
14716 ARROW HIGHWAY
BALDWIN PARK, CAL, 91706

BOUNDY LAND SURVEYING
TONOPAH, NEVADA

47388 47387