SPICER MINES
SEC 20 and PORTIONS of SEC.s 21, 28 and 29, T. 9 S., R. 46 E., M.D.B.&M.

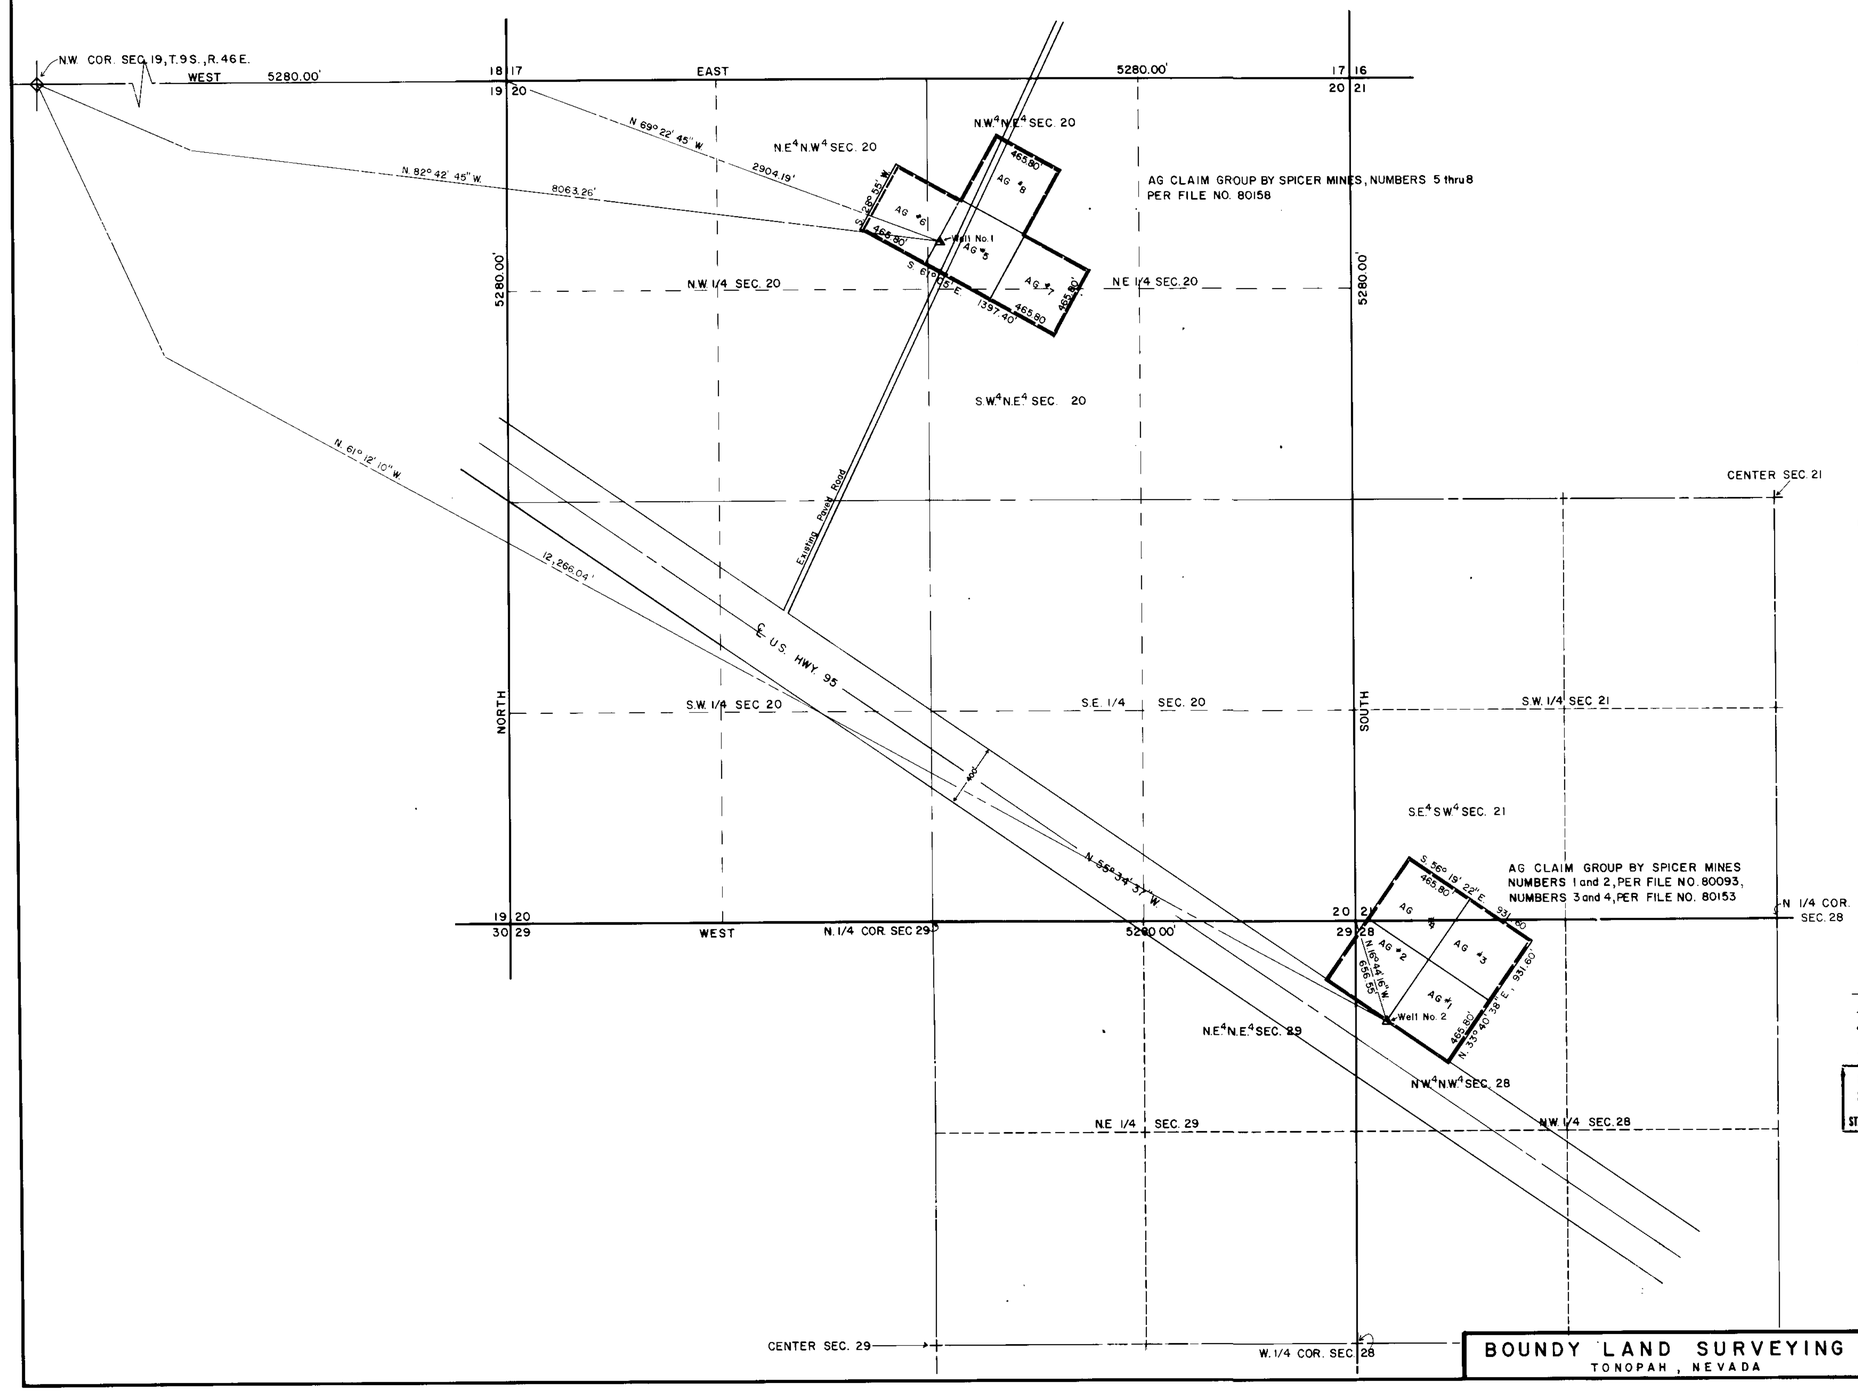

STATE OF NEVADA }
COUNTY OF NYE } ss.

I, Wallace T. Boundy, BEING FIRST DULY SWORN DEPOSE AND SAY THAT THIS MAP CONSISTING OF ONE SHEET, HAS BEEN CORRECTLY DRAWN TO THE DESIGNATED SCALE FROM FIELD NOTES OF A SURVEY MADE ON 6-16, 1983, THAT IT, TRULY AND CORRECTLY REPRESENTS THE PROPOSED LOCATION AND EXTENT OF THE WORKS TO DIVERT WATER FROM an Underground Source, IN Nye COUNTY, NEVADA, BY Spicer Mining Company, FOR Mining, Milling and Domestic PURPOSES. THAT THE POINT OF DIVERSION, THE APPROXIMATE LOCATION AND SIZE OF THE DIVERTING CHANNEL, ALL RESERVOIRS OR BASINS, THE LOCATION AND NAMES OF ALL OTHER WORKS, WHICH WILL CROSS OR CONNECT WITH PROPOSED WORKS, AND THE BOUNDARIES OF ALL LANDS SHOWING THE AREAS PROPOSED TO BE IRRIGATED, ARE FULLY AND CORRECTLY DESIGNATED THEREON.

Wallace T. Boundy
STATE WATER RIGHT SURVEYOR
No. 584

Subscribed and sworn to before me this 4th day of Nov, 1983.

Rud E. Kelley
NOTARY PUBLIC IN AND FOR NYE COUNTY, NEVADA

BASIS OF BEARINGS

THE CENTERLINE OF U.S. HWY. 95 AS IT PASSES THROUGH SEC. 20, T. 9 S., R. 46 E., M.D.B.&M., NYE COUNTY, NEV., AS STATED N. 55° 34' 37" W, PER NEVADA STATE HWY. PLAT.

LEGEND

- FOUND CORNER, SCRIBED STONE
- SET IRON PIN, R.L.S. 2518
- PLACE OF USE
- WELL

FILED
JUN 07 1983
STATE ENGINEER'S OFFICE

SCALE 1" = 500'
0 100 300 500 1000 1500

BOUNDY LAND SURVEYING
TONOPAH, NEVADA

MAP TO ACCOMPANY APPLICATION TO APPROPRIATE WATER

FOR: MINING, MILLING and DOMESTIC PURPOSES FROM UNDERGROUND SOURCES IN (well no. 1), WITHIN THE N.W.¼ N.E.¼ SEC. 20, T 9 S., R. 46 E., M.D.B.&M., (well no. 2), WITHIN THE N.W.¼ N.W.¼ SEC. 28, T. 9 S., R 46 E., M.D.B.&M., BOTH WELLS IN NYE COUNTY, BEATTY, NEVADA.

BY: SPICER MINING COMPANY
JIM and EFFIE SPICER
BEATTY, NEVADA
89003

47390 47389