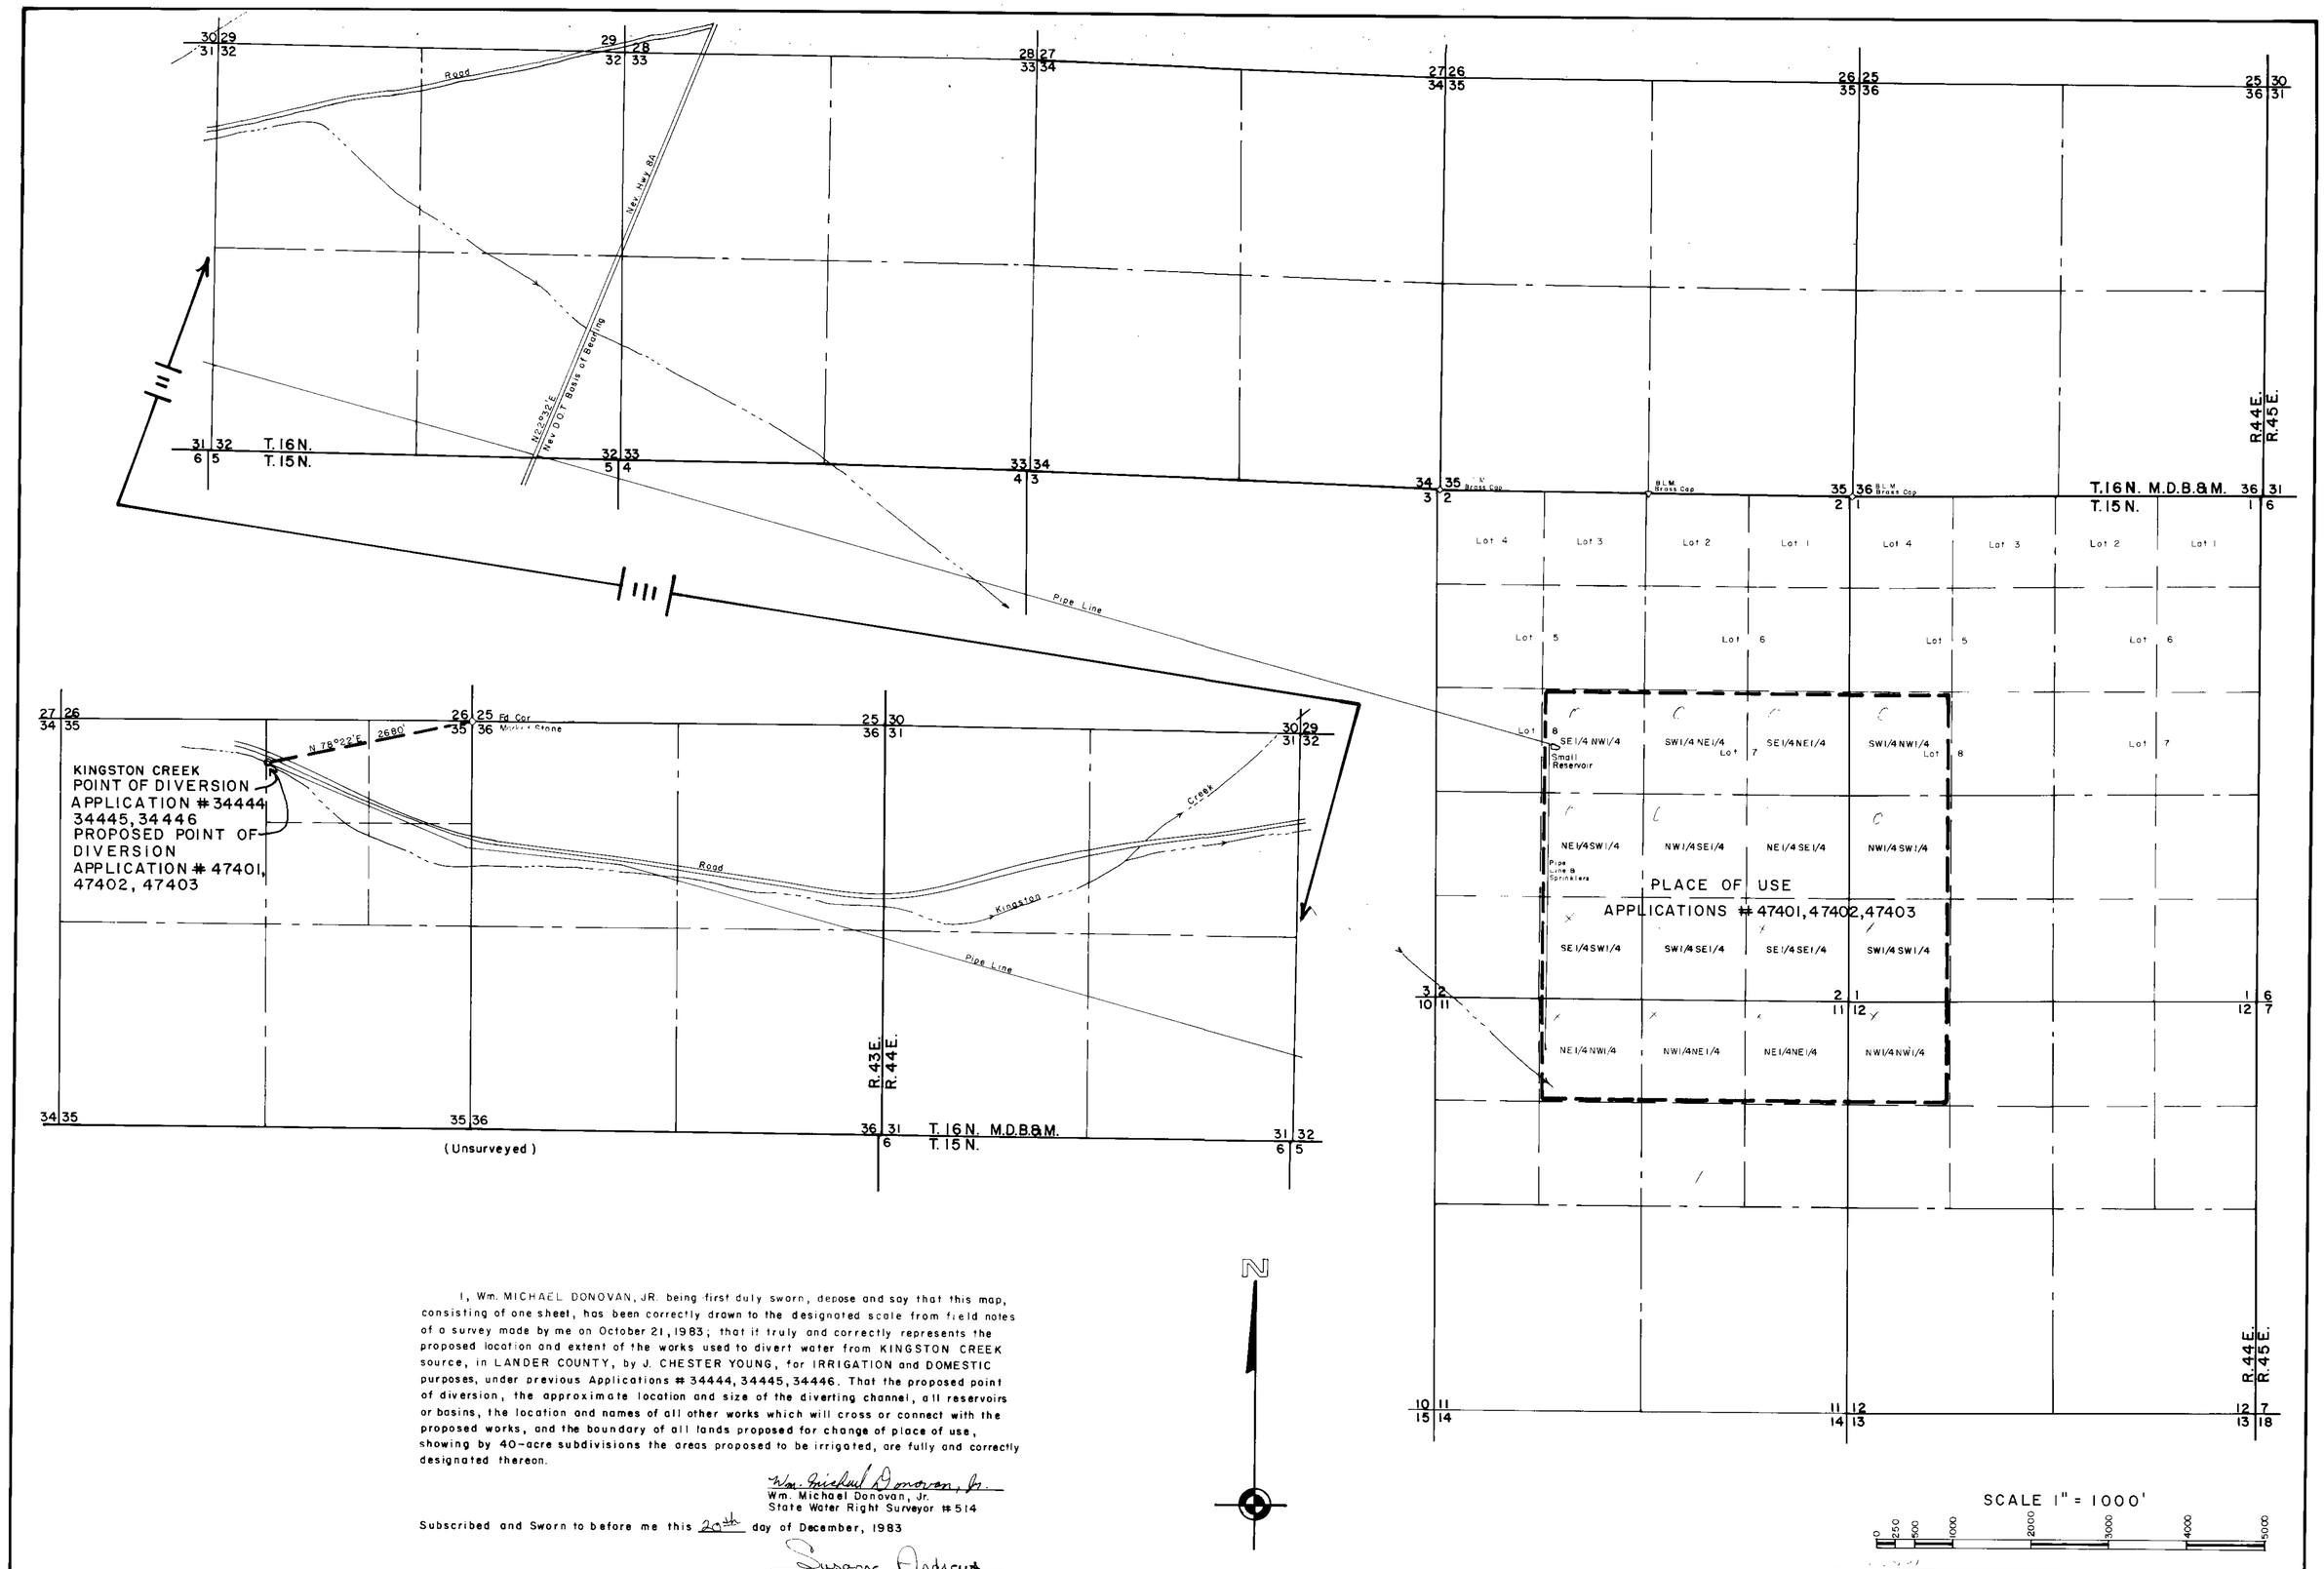

I, Wm. MICHAEL DONOVAN, JR. being first duly sworn, depose and say that this map, consisting of one sheet, has been correctly drawn to the designated scale from field notes of a survey made by me on October 21, 1983; that it truly and correctly represents the proposed location and extent of the works used to divert water from KINGSTON CREEK source, in LANDER COUNTY, by J. CHESTER YOUNG, for IRRIGATION and DOMESTIC purposes, under previous Applications # 34444, 34445, 34446. That the proposed point of diversion, the approximate location and size of the diverting channel, all reservoirs or basins, the location and names of all other works which will cross or connect with the proposed works, and the boundary of all lands proposed for change of place of use, showing by 40-acre subdivisions the areas proposed to be irrigated, are fully and correctly designated thereon.

Wm. Michael Donovan, Jr.
Wm. Michael Donovan, Jr.
State Water Right Surveyor # 514

Subscribed and Sworn to before me this 29th day of December, 1983

Susanne Andrews
Notary Public in and for Storey County, Nevada

SUSANNE ANDREWS
Notary Public State of Nevada
STOREY COUNTY
My Appt. Expires Feb 22, 1987

ED
1984

MAP
TO ACCOMPANY APPLICATION
TO CHANGE PLACE OF USE FOR
IRRIGATION AND DOMESTIC USE
AND STOCKWATERING USE BY
J. CHESTER YOUNG
FROM KINGSTON CREEK SOURCE

47403 47402 47401