SECTION 36, T. 19 N., R 35 E. M.D. MER., NEVADA

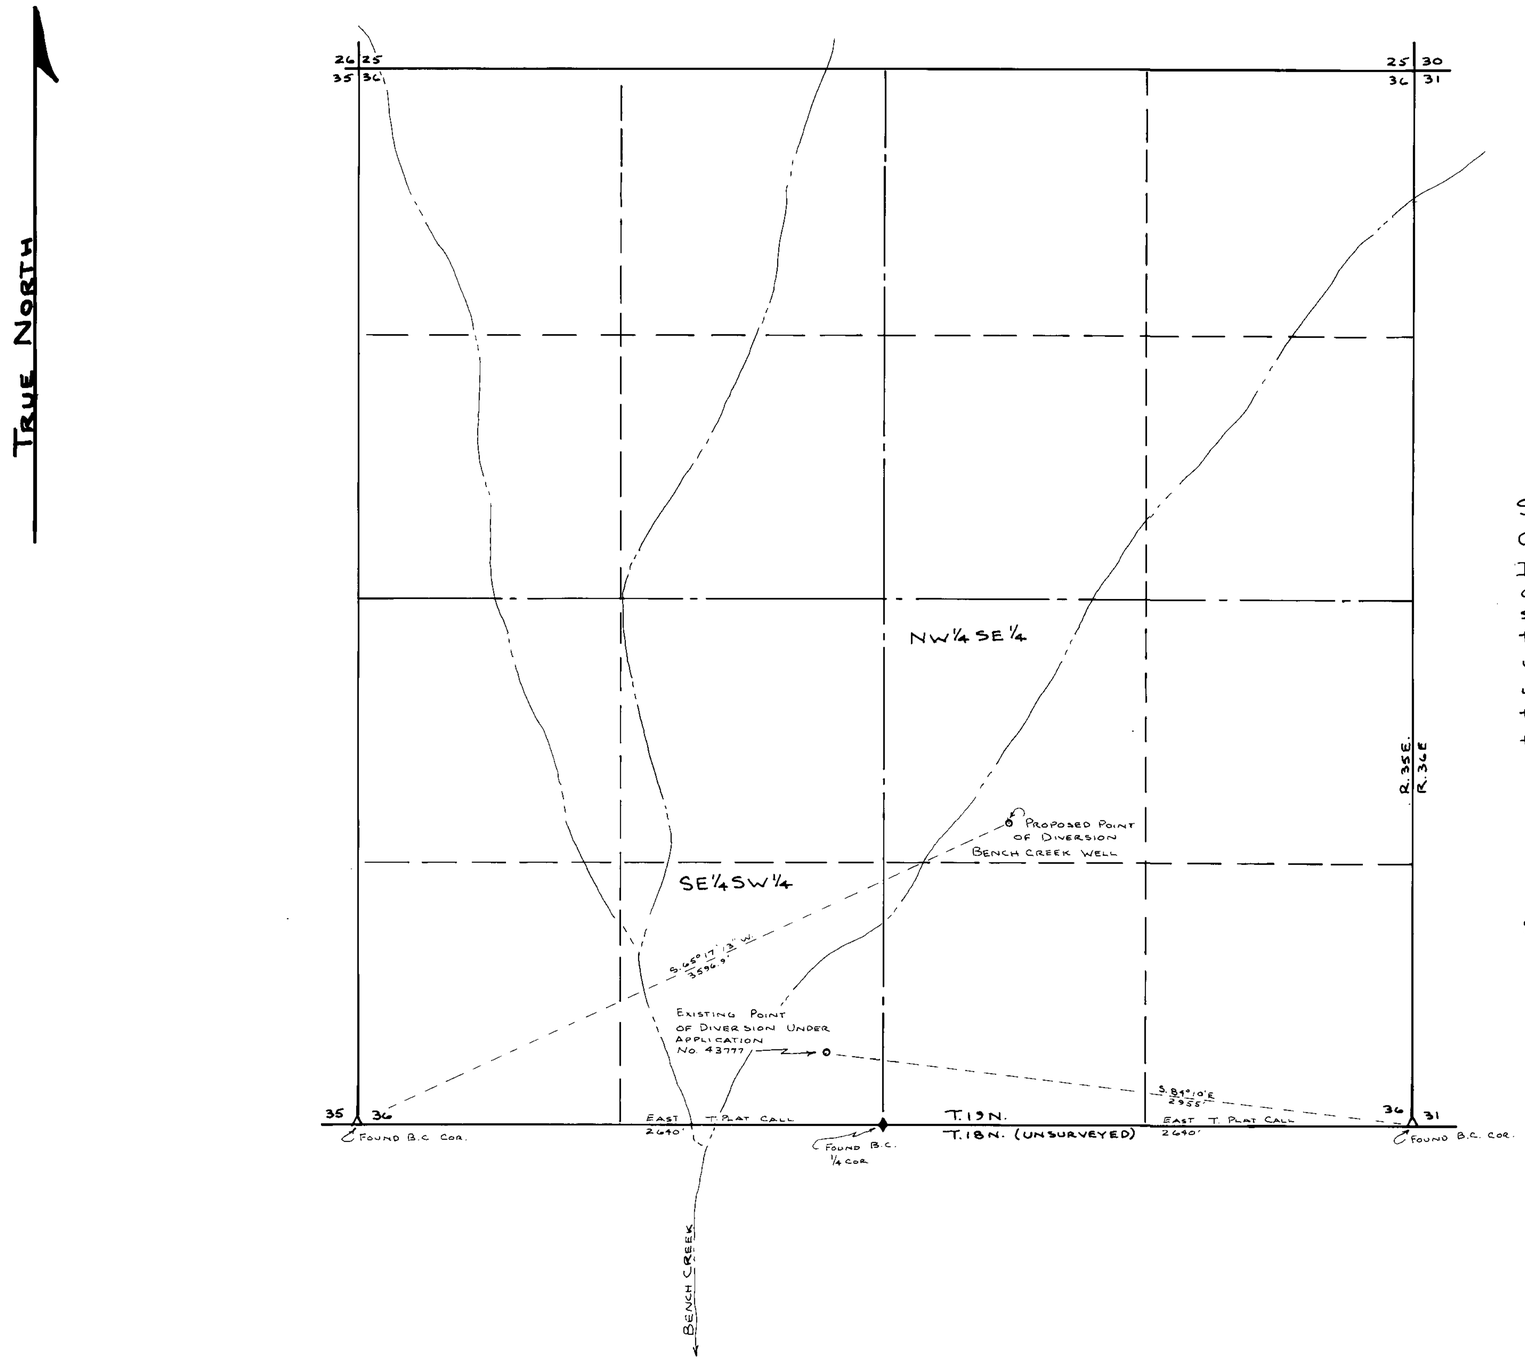

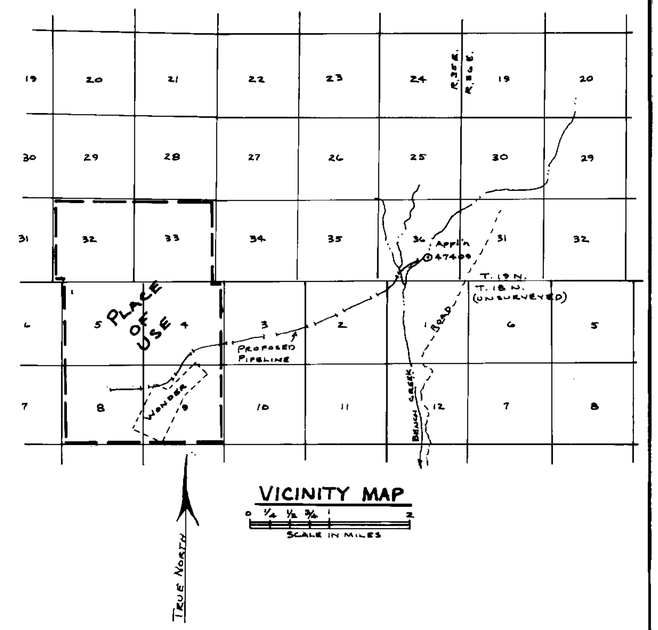

VICINITY MAP

0 ¼ ½ ¾ 1 2
SCALE IN MILES

STATE OF NEVADA }
COUNTY OF WHITE PINE } S.S.

I, Arnold C. Wood, Being first duly sworn, depose and say that this map, consisting of one sheet, has been correctly drawn to the designated scale from field notes of a survey made by me on Oct. 4 1983; that it truly + correctly represents the location + extent of the works used to divert water from an Underground Source in CHURCHILL Co. under Application No. 43777. That the present point of diversion and the proposed point of diversion are fully and correctly designated thereon.

Arnold C. Wood
NEV. WATER-RIGHT SURVEYOR No. 495

Subscribed and sworn to before me this 9th day of November 1983.

Walter J. Benson
Notary Public in + For White Pine Co., Nevada

WALTER J. BENSON
State of Nevada
MY COMMISSION EXPIRES OCT 9 198

Basis of Bearings: Township Plat call between SW Cor Sec 36 and South ¼ cor. Sec. 36

0 400' 800' 1200' 1600' 2000'

CERTIFICATE NO. 12957 ISSUED 8-19-91

FILED
NOV 2 1984
STATE ENGINEER'S OFFICE

MAP TO ACCOMPANY APPLICATION
TO CHANGE POINT OF DIVERSION
UNDER PERMIT No. 43777
FOR: MINING, MILLING + DOMESTIC
BY: FRANK W. LEWIS
FROM: UNDERGROUND SOURCES
SCALE: 1" = 400'
MAP + SURVEY BY A.C. WOOD R.L.S. 3144

47409