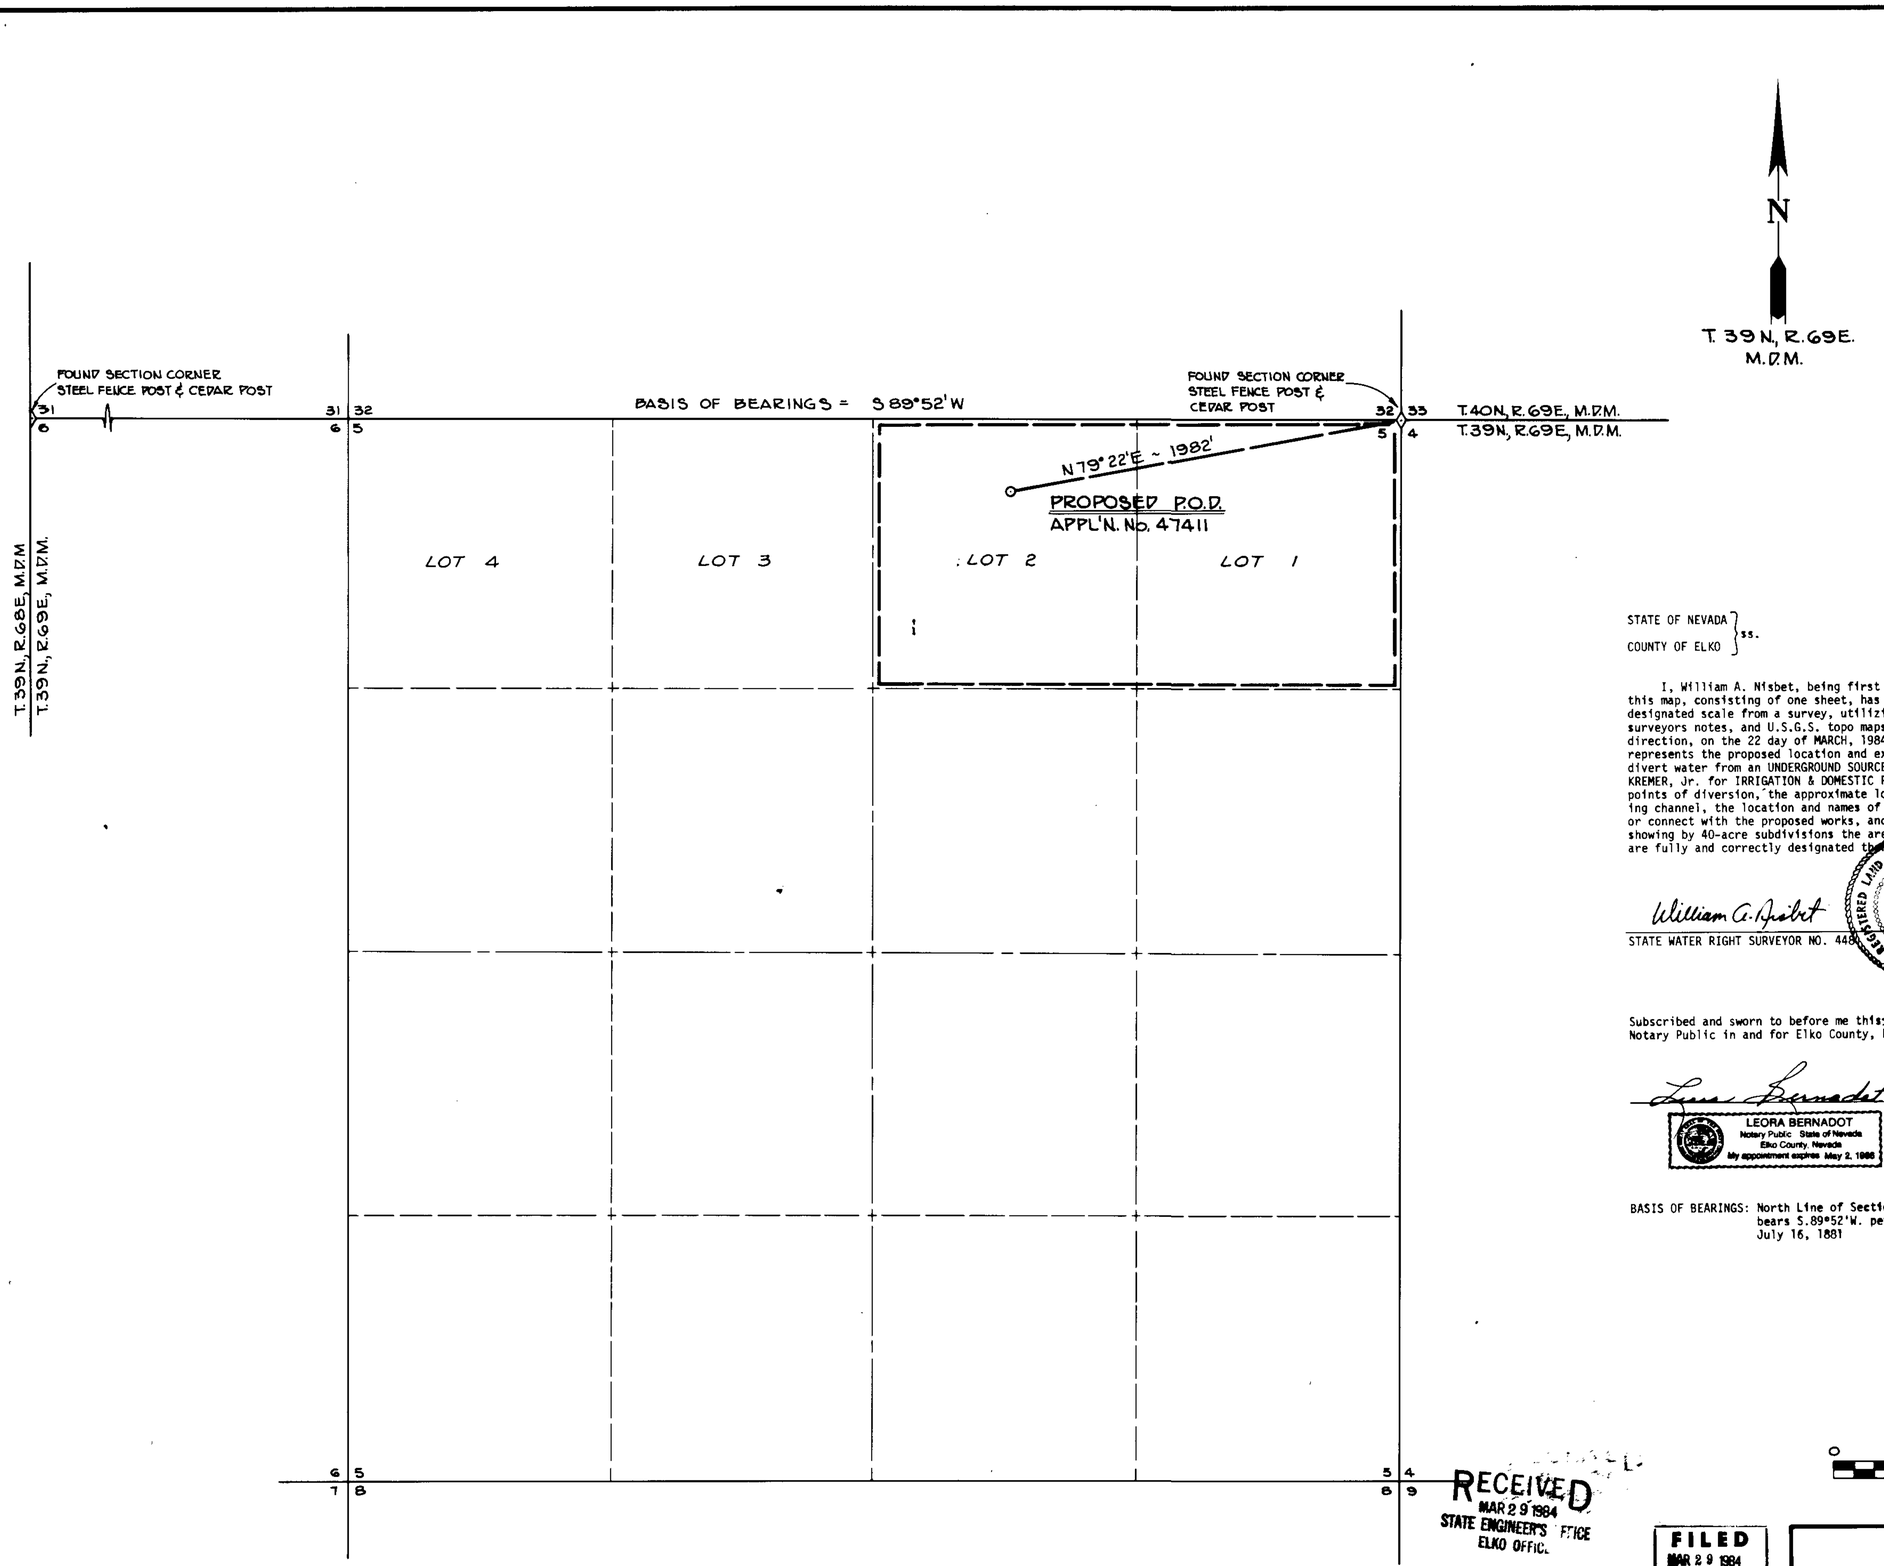

STATE OF NEVADA }
COUNTY OF ELKO } ss.

I, William A. Nisbet, being first duly sworn, depose and say that this map, consisting of one sheet, has been correctly drawn to the designated scale from a survey, utilizing G.L.O. Plat Maps, original surveyors notes, and U.S.G.S. topo maps, made under my supervision and direction, on the 22 day of MARCH, 1984; that it truly and correctly represents the proposed location and extent of the works used to divert water from an UNDERGROUND SOURCE in ELKO COUNTY by JOHN A. KREMER, Jr. for IRRIGATION & DOMESTIC PURPOSES. That the proposed points of diversion, the approximate location and size of the diverting channel, the location and names of all other works which will cross or connect with the proposed works, and the boundary of all lands, showing by 40-acre subdivisions the areas proposed to be irrigated, are fully and correctly designated th[illegible]

William A. Nisbet
STATE WATER RIGHT SURVEYOR NO. 448[illegible]

REGISTERED LAND SURVEYOR - STATE OF NEVADA
WILLIAM A. NISBET
3/29/84
3805

Subscribed and sworn to before me this 29th day of March, 1984.
Notary Public in and for Elko County, Nevada.

Leora Bernadot

LEORA BERNADOT
Notary Public State of Nevada
Elko County, Nevada
My appointment expires May 2, 1986

BASIS OF BEARINGS: North Line of Sections 5 & 6, T.39N., R.69E. MDM bears S.89°52'W. per G.L.O. Plat Map approved July 16, 1881

0 400 800 1200 1600 2000
SCALE: 1" = 400'

RECEIVED
MAR 29 1984
STATE ENGINEER'S OFFICE
ELKO OFFIC.

FILED
MAR 29 1984
STATE ENGINEER'S OFFICE

47411

MAP

TO ACCOMPANY APPLICATION TO APPROPRIATE WATER FOR

IRRIGATION & DOMESTIC PURPOSES

BY

JOHN A. KREMER, JR.

FROM AN UNDERGROUND SOURCE

NO.	BY	DATE	DESCRIPTION	CHK'D	APP'D

REVISIONS

DRAWN BY W.S. | APPROVED BY WAN
JOB NO. 245B-001 | DATE MARCH, 1984

CHILTON ENGINEERING
ELKO, NEVADA
RENO, NEVADA

W84007 1/1

47411