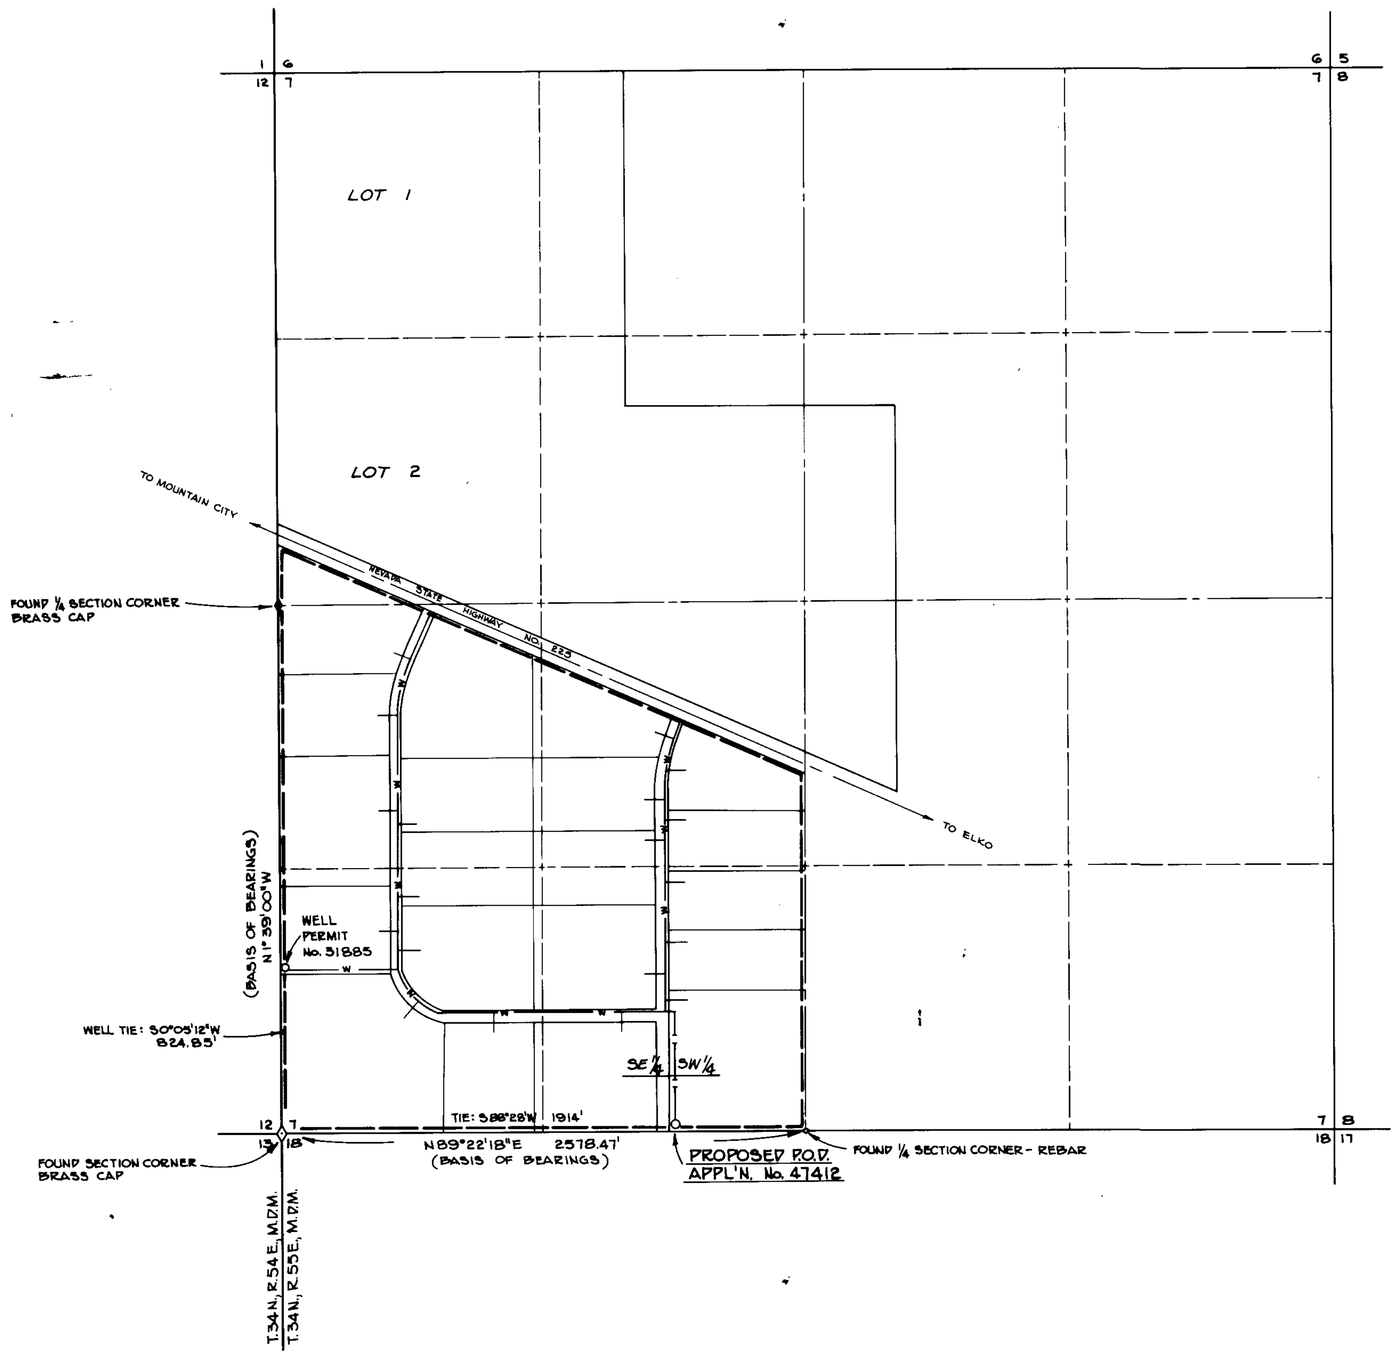

T.34N., R.55E., M.D.M.

STATE OF NEVADA }
COUNTY OF ELKO } ss.

I, William A. Nisbet, being first duly sworn, depose and say that this map, consisting of one sheet, has been correctly drawn to the designated scale from a survey, made under my supervision and direction, on the 21 day of February, 1984; that it truly and correctly represents the proposed location and extent of the works used to divert water from an UNDERGROUND SOURCE in ELKO COUNTY by SOUTH CRESTVIEW HOMEOWNERS ASSOCIATION, INC. for QUASI-MUNICIPAL PURPOSES. That the proposed points of diversion, the approximate location of all other works which will cross or connect with the proposed works, and the boundary of all lands, showing by 40-acre subdivisions the areas proposed to be served are fully and correctly designated thereon.

William A. Nisbet
STATE WATER RIGHT SURVEYOR NO. 448

REGISTERED LAND SURVEYOR STATE OF NEVADA
WILLIAM A. NISBET
3/29/84
3885

Subscribed and sworn to before me this 29th day of March, 1984.
Notary Public in and for Elko County, Nevada.

Leora Bernadot

LEORA BERNADOT
Notary Public State of Nevada
Elko County, Nevada
My appointment expires May 2, 1986

BASIS OF BEARINGS: Crestview Subdivision Map recorded June 23, 1976 under file no. 98428 in the Elko County Recorder's Office.

RECEIVED
MAR 29 1984
STATE ENGINEER'S OFFICE
ELKO, NEV.

0 400 800 1200 1600 2000
SCALE: 1" = 400'

47412

FILED
MAR 29 1984
STATE ENGINEER'S OFFICE

NO.	BY	DATE	DESCRIPTION	CK'D	APP'D

REVISIONS

DRAWN BY W.S. | APPROVED BY WAN
JOB NO. 3246-003 | DATE MARCH, 1984

MAP

TO ACCOMPANY APPLICATION TO APPROPRIATE WATER FOR

QUASI-MUNICIPAL

BY

SOUTH CRESTVIEW HOMEOWNERS ASSOCIATION, INC.
FROM AN UNDERGROUND SOURCE

CHILTON ENGINEERING
ELKO, NEVADA RENO, NEVADA

W84005 1/1

47412