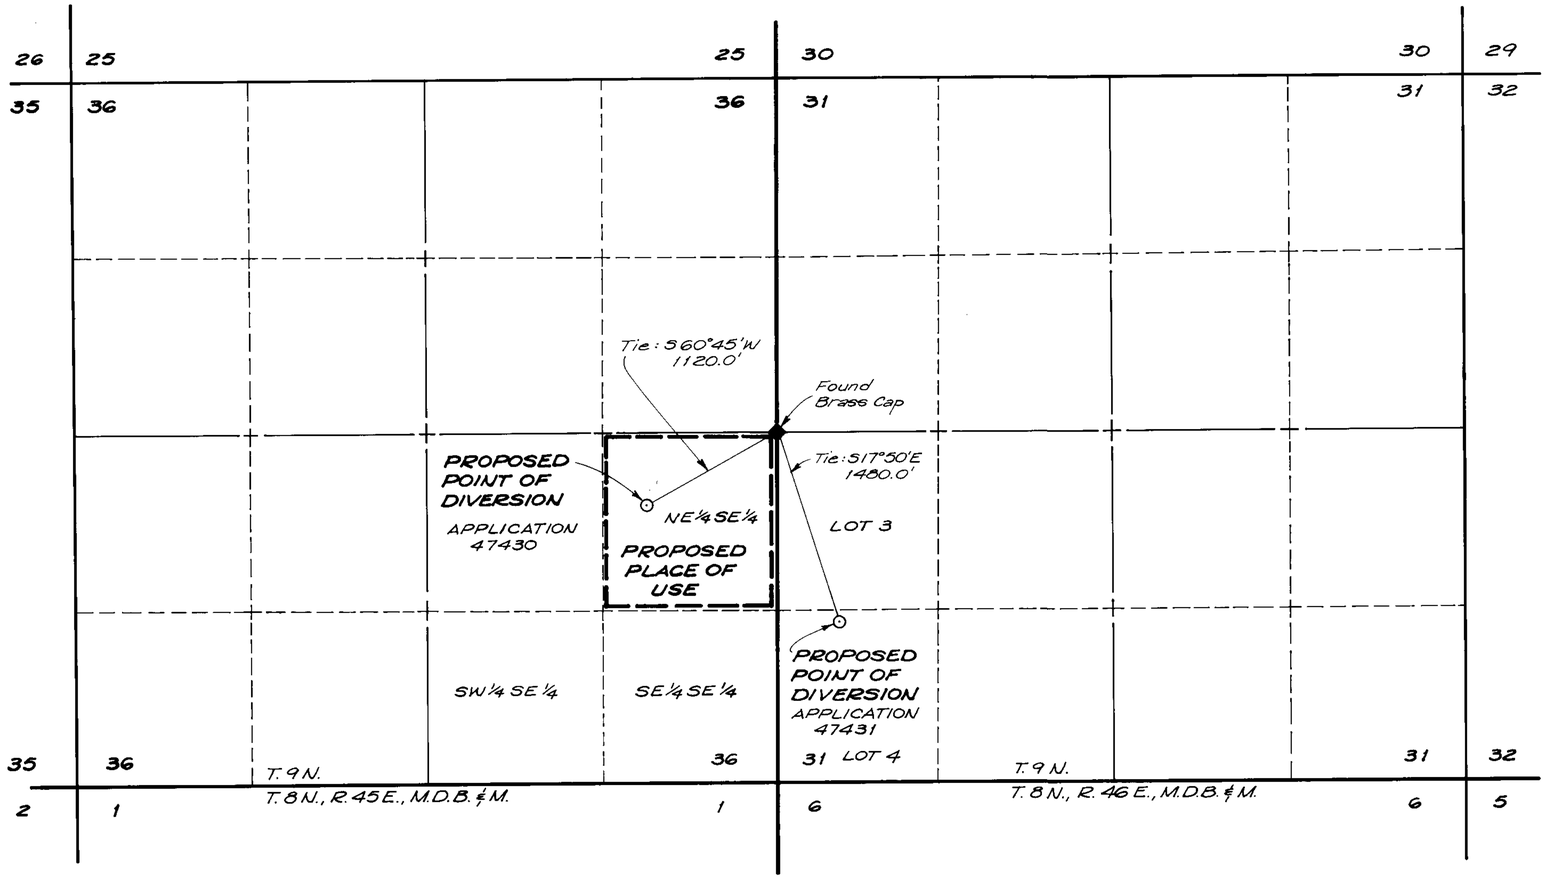

BASIS OF BEARING

Magnetic with a correction for declination of 16° 30' East. - 1971

N

0 600 1200 1800 2400

SCALE: 1" = 600'

STATE OF NEVADA
COUNTY OF WASHOE } S.S.

I, Thomas A. Foote being first duly sworn depose and say that this map, consisting of one sheet has been correctly drawn to the designated scale from a survey made by me on March 9, 1984, that it truly and correctly represents the proposed location and extent of the works used to divert water from an underground source in Nye County by Clifford J. Purdy for Mining, Milling and Domestic Use, that the proposed Point of Diversion, the location and names of all other works which will cross or connect with the proposed works and boundary of all lands proposed to be irrigated are fully and correctly designated hereon.

Thomas Alvin Foote No. 3736

Thomas A. Foote

594
State Water Right Surveyor

Subscribed and sworn to before me this 19TH day of MARCH, 1984.
Notary Public for Washoe County, Nevada.

Elizabeth A. Pettis
Notary Public

FILED

MAP
TO ACCOMPANY APPLICATION

TO APPROPRIATE WATER
FOR
MINING, MILLING AND DOMESTIC USE
BY
CLIFFORD J. PURDY
FROM
AN UNDERGROUND SOURCE
APPLICATION NUMBERS: 47430 & 47431

47431 47430