MONSEN ENG. 100 10-81 MC 2984

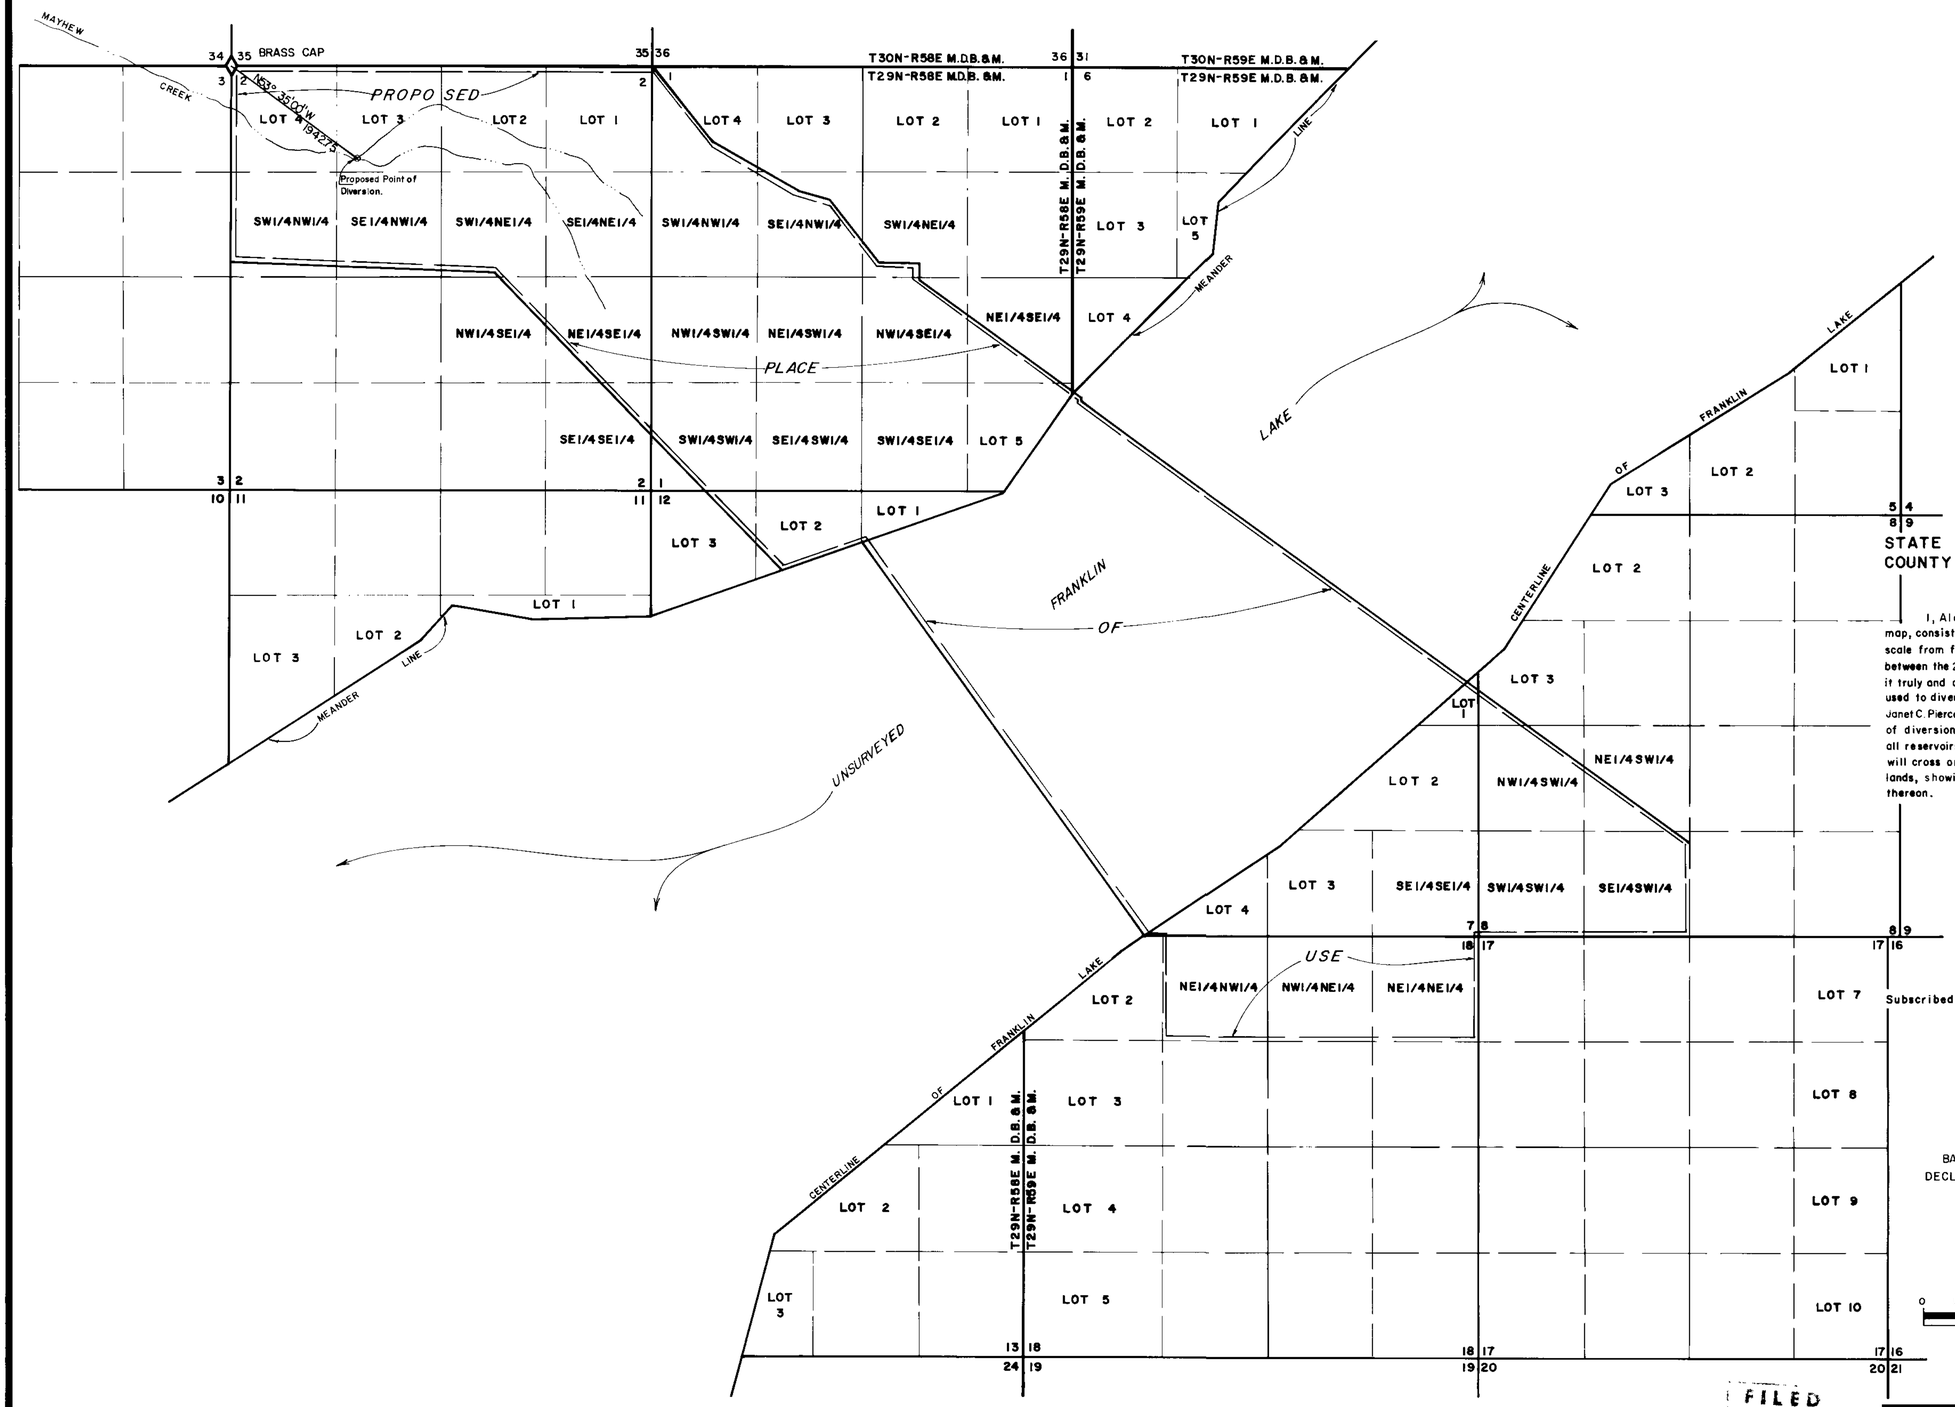

STATE OF NEVADA
COUNTY OF ELKO } S.S.

I, Alan S. Boyack, being first duly sworn, depose and say that this map, consisting of one sheet, has been correctly drawn to the designated scale from field notes of a survey made under my supervision and direction, between the 28th day of February, and the 1st day of March, 1983; that it truly and correctly represents the proposed location and extent of the works used to divert water from Mayhew Creek in Elko County by Miller S. Vaughan, Janet C. Pierce, and Dorothy M. Kaiser for Irrigation purposes. That the proposed point of diversion, the approximate location and size of the diverting channel, all reservoirs or basins, the location and names of all other works which will cross or connect with the proposed works, and the boundary of all lands, showing by 40-acre subdivision, are fully and correctly designated thereon.

Alan S. Boyack
State Water Right Surveyor No. 358

Subscribed and Sworn to before me this 15th day of Nov., 1983

Linda L. Reynolds
Notary Public in and for Elko County, Nevada

BASIS OF BEARING: TRUE NORTH USING A MAGNETIC DECLINATION OF 17°30'

SCALE: 1" = 1000'

0 500 1000 2000 3000 4000 5000

FILED
NOV

MAP

TO ACCOMPANY APPLICATION TO APPROPRIATE WATER FOR IRRIGATION
BY
MILLER S. VAUGHAN, JANET C. PIERCE, AND DOROTHY M. KAISER
FROM MAYHEW CREEK IN ELKO COUNTY, NEVADA

BOYACK SURVEYING ELKO, NEVADA W-83005 fad

47440